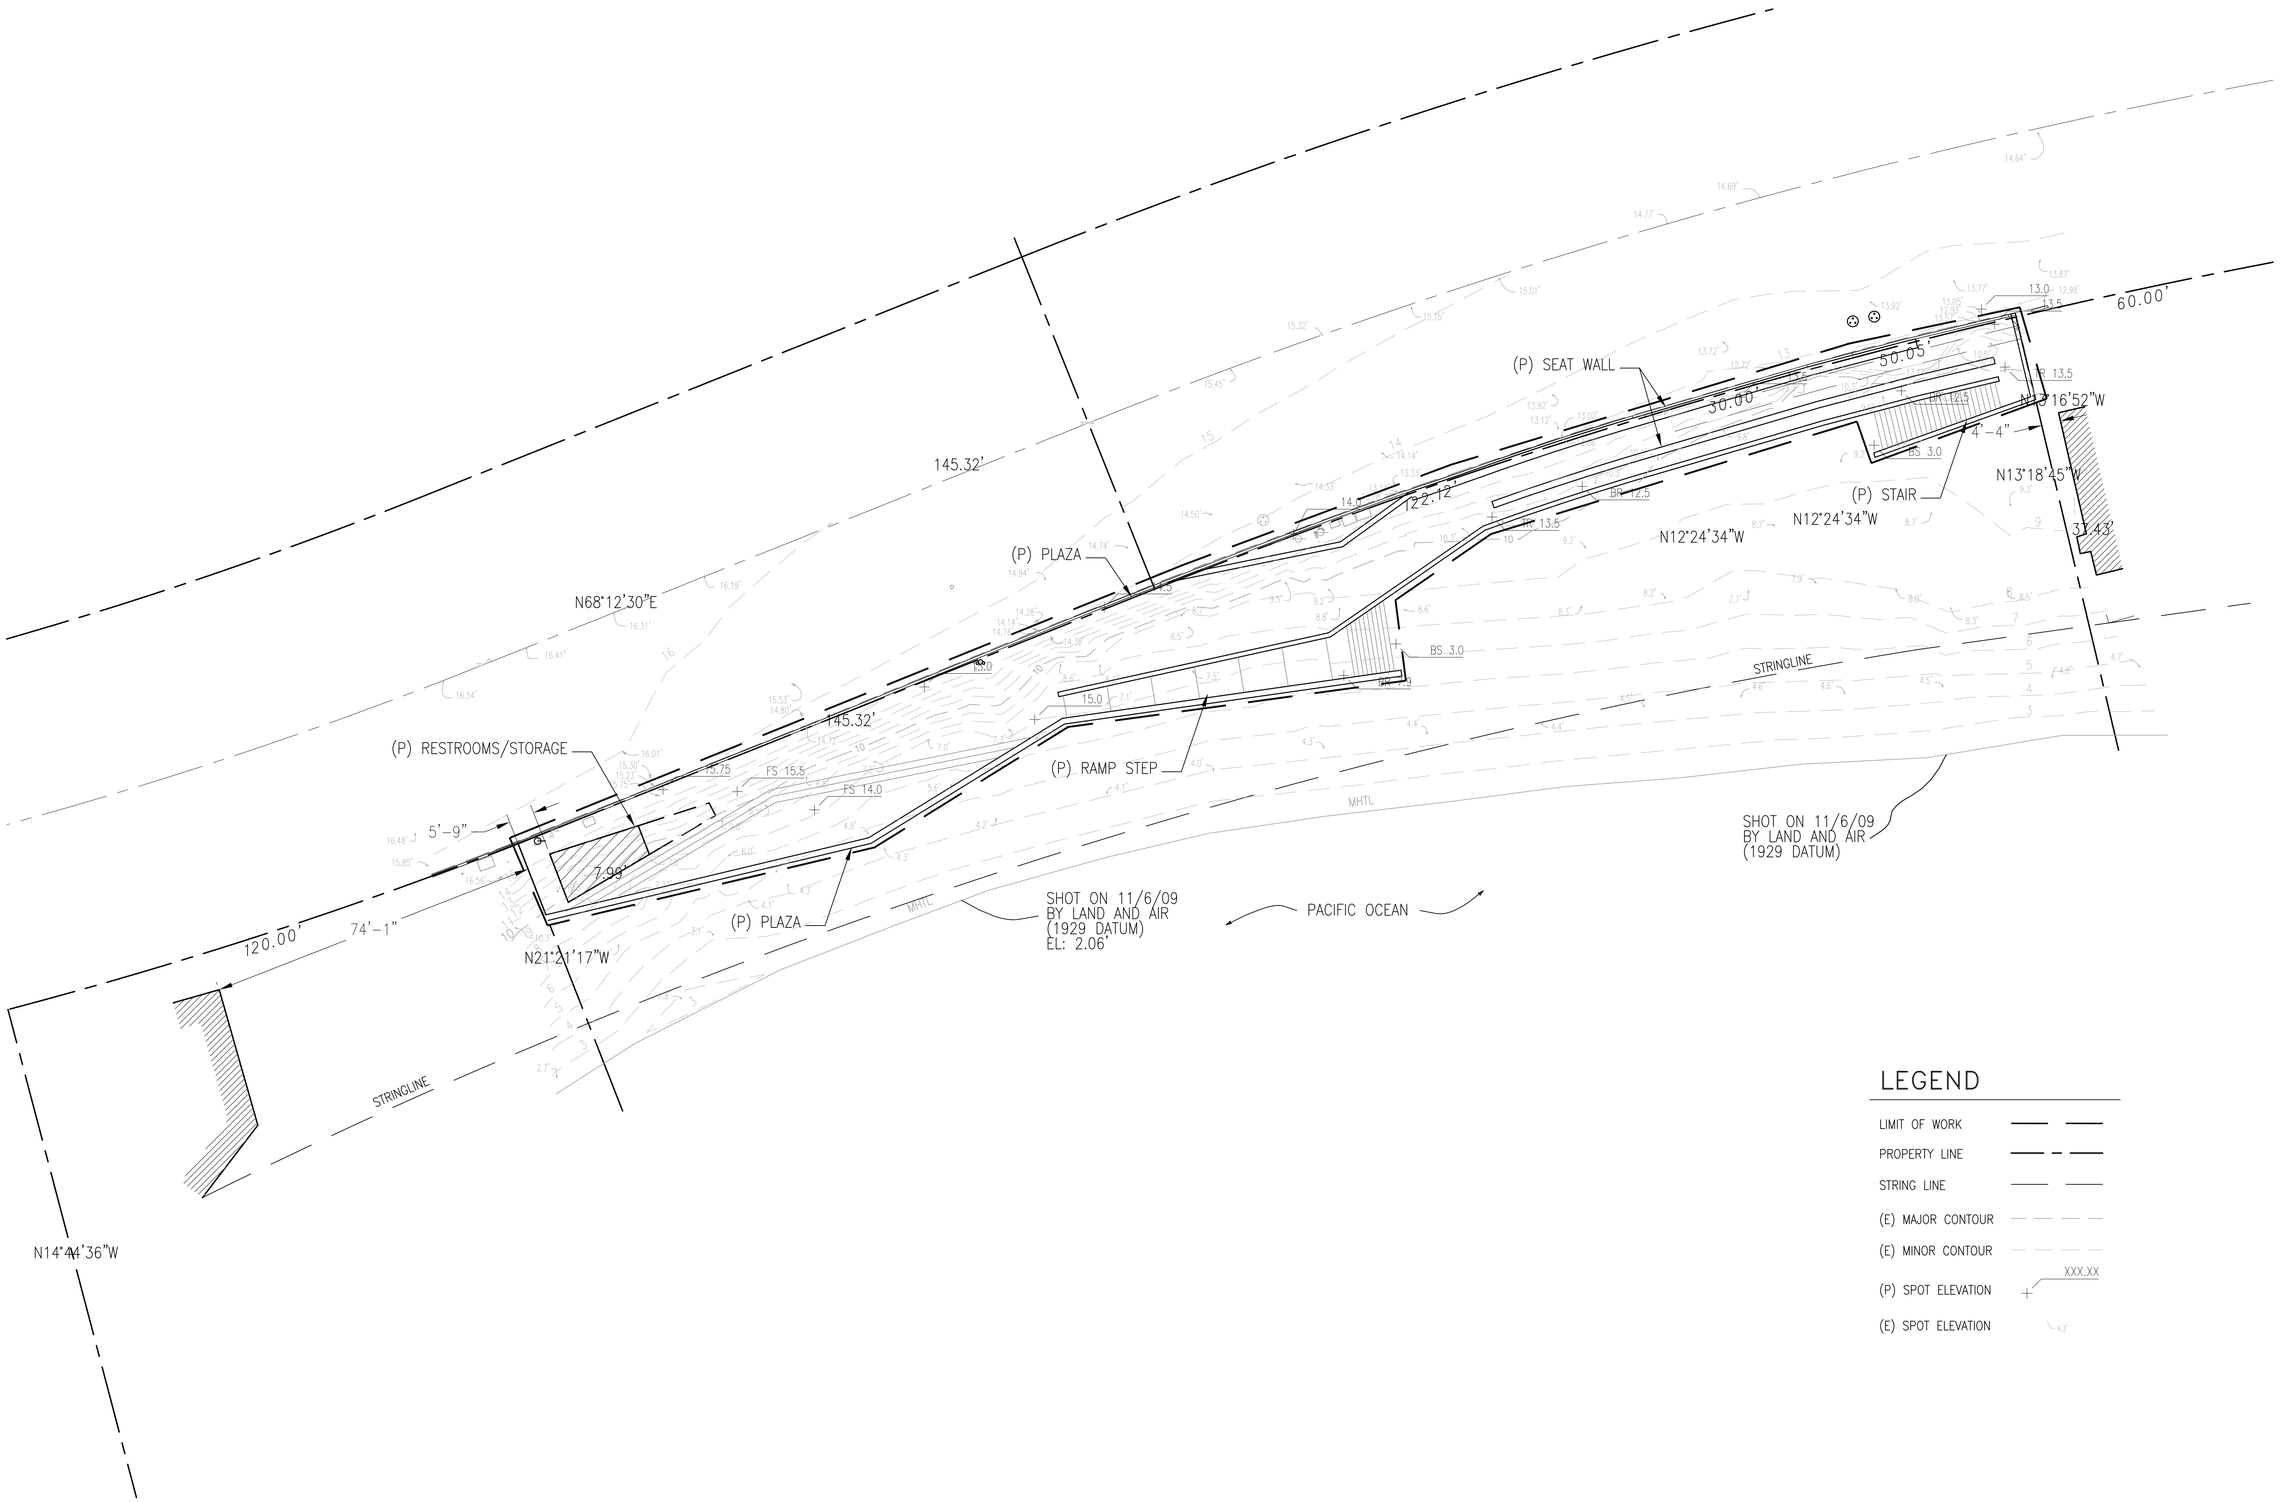

LEGEND

LIMIT OF WORK	
PROPERTY LINE	
STRING LINE	
(E) MAJOR CONTOUR	
(E) MINOR CONTOUR	
(P) SPOT ELEVATION	XXX.XX
(E) SPOT ELEVATION	4.3'

1" = 20'-0" 0 10 20 40FT

bionic
planning landscape architecture ecology
115 Laidley Street
San Francisco, CA 94131
t 415.206.0648
f 415.206.0648
www.bionicLandscape.com

LA COSTA BEACH ACCESS

CA STATE COASTAL CONSERVANCY
JOAN CARDELLINO
CA COASTAL CONSERVANCY
1330 BROADWAY
OAKLAND, CA 94612
(510) 286-1015
(510) 286-0470
jcard@scc.ca.gov

CONSULTANT
WALTER CRAMPTON
TERRACOSTA CONSULTING GROUP
3890 MURPHY CANYON RD., STE 200
SAN DIEGO, CA 92123
858-573-6900
858-573-8900
www.terracosta.com

revisions

SUBMITTAL	DATE

stamp

issue

STATE LANDS SUBMITTAL

sheet title

SITE PLAN

scale	date
1"=20'	04.11.2011
drawn by	project number
KMS	CCC 0901

sheet number

L1.01