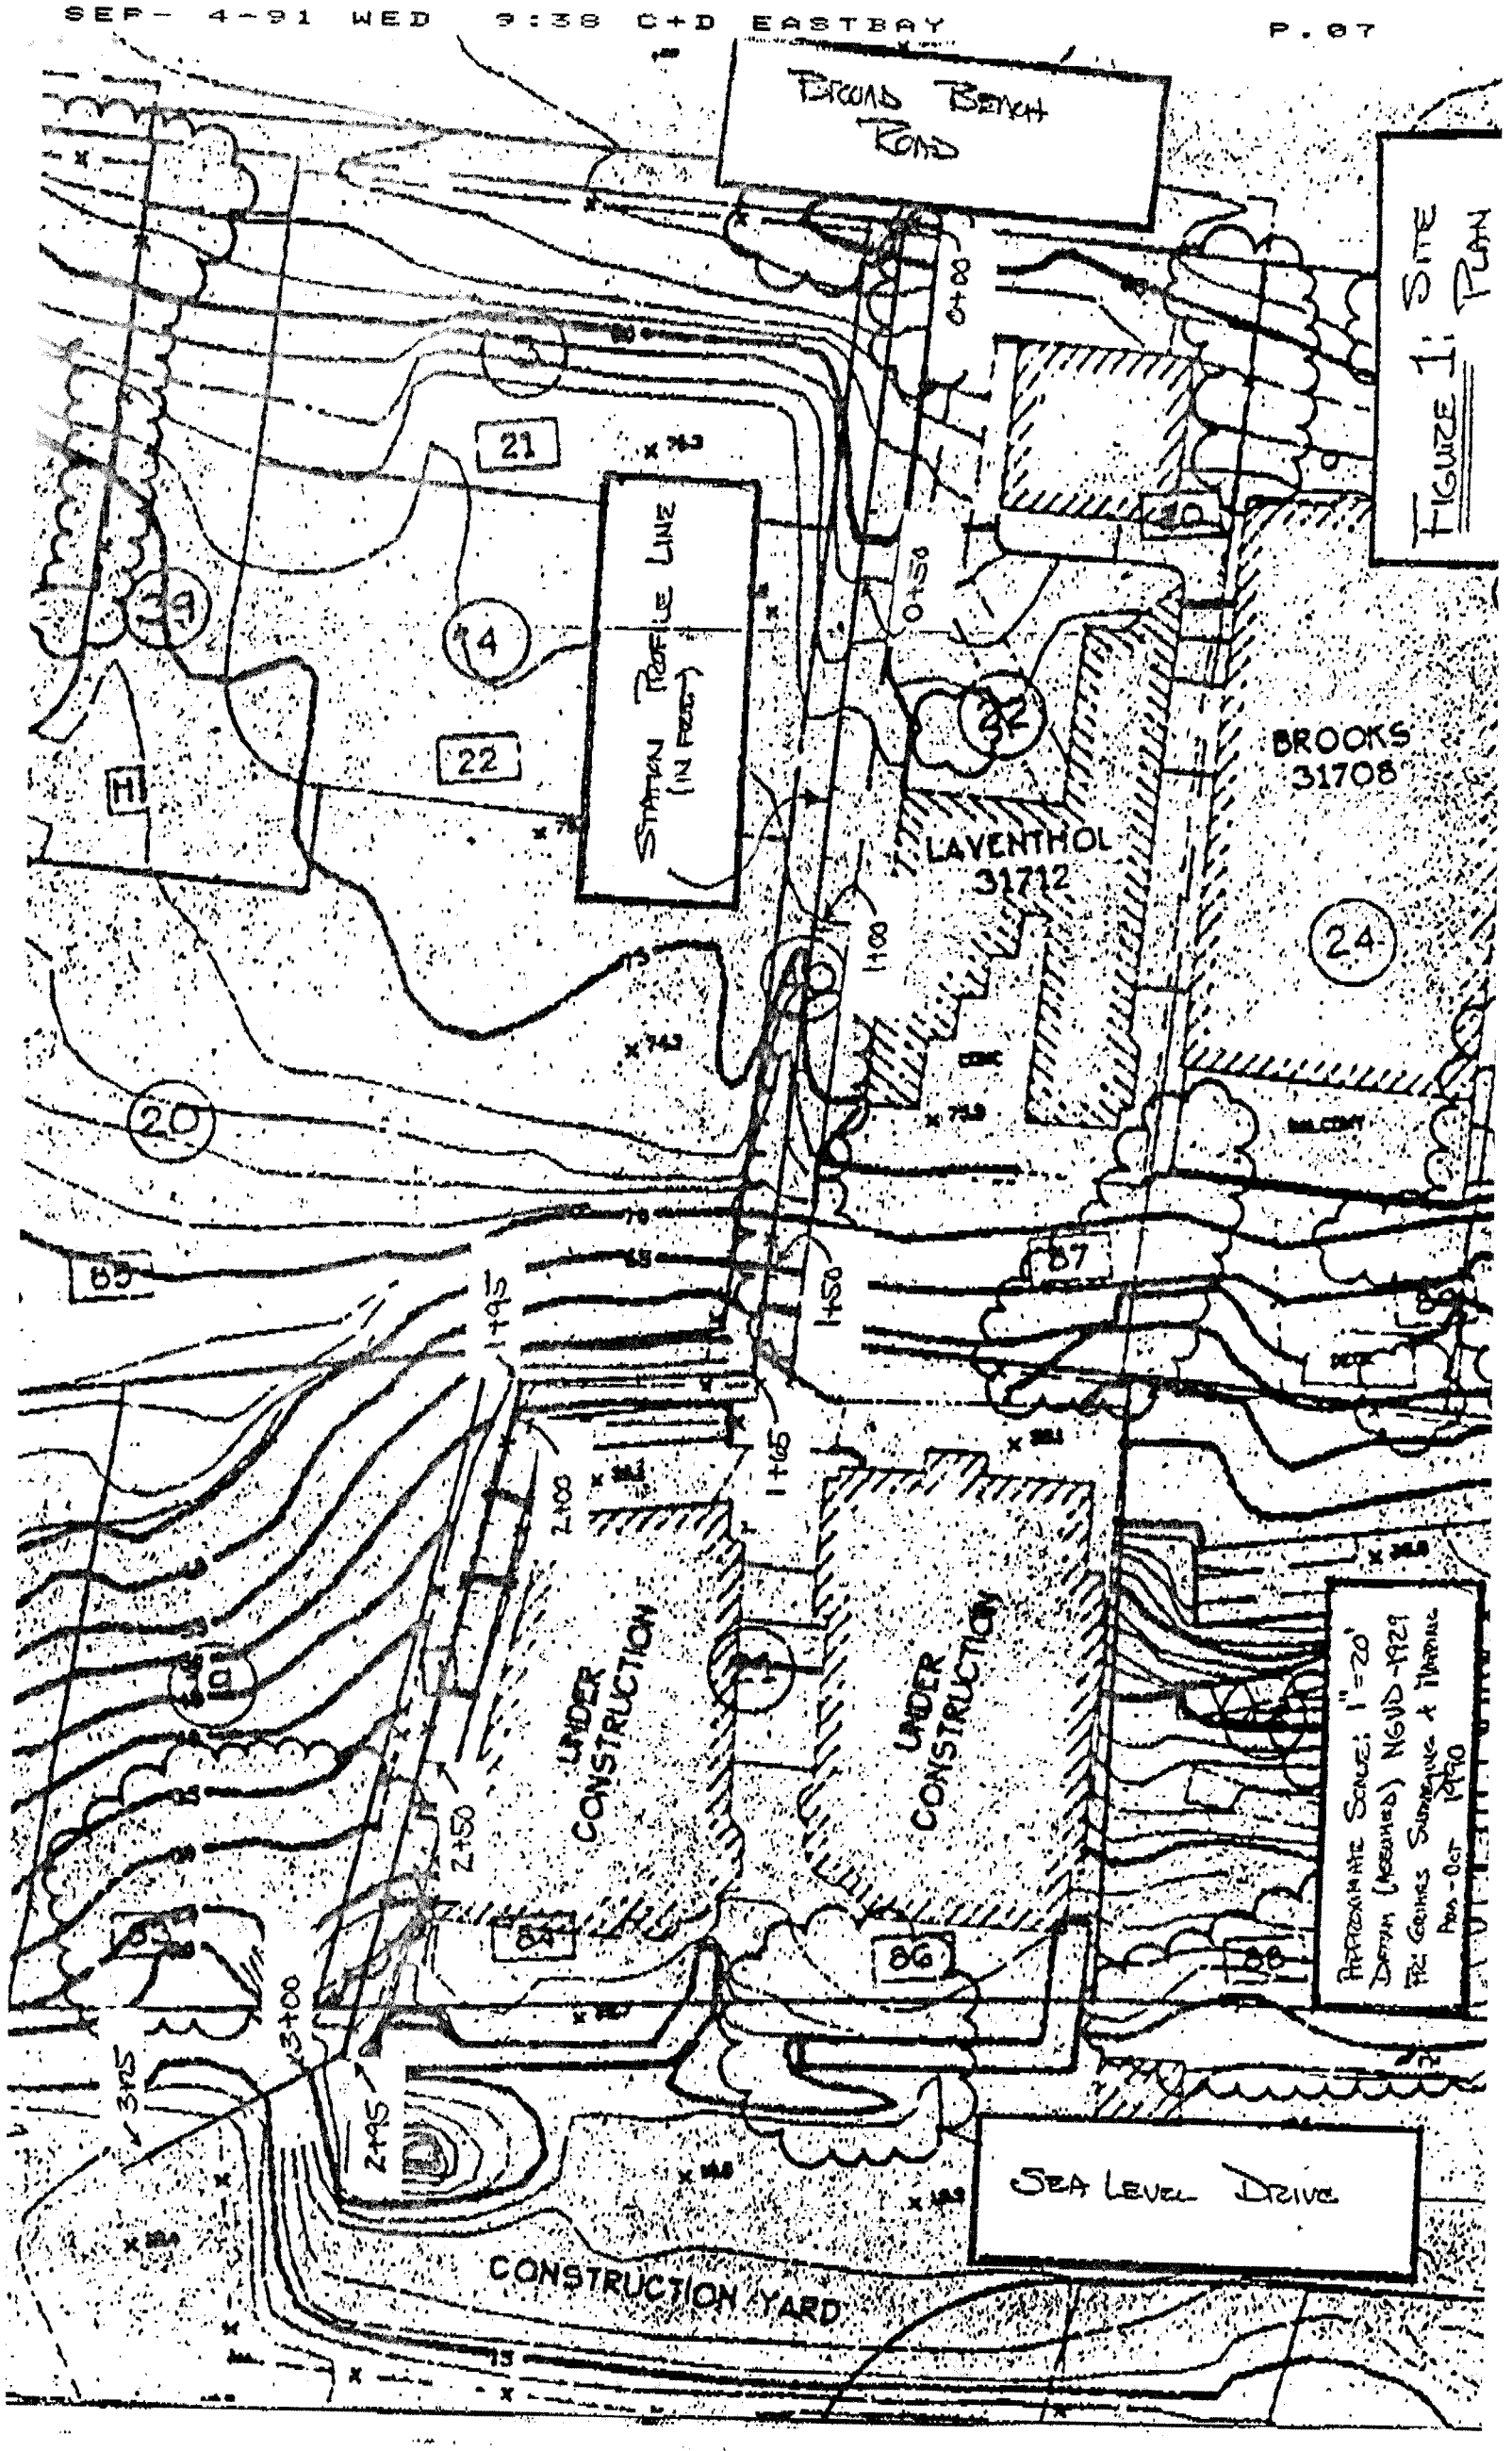
BROOKS BEACH ROAD
FIGURE 1: SITE PLAN
STATION PROFILE LINE (IN FEET)
BROOKS 31708
LAVENTHOL 31712
UNDER CONSTRUCTION
UNDER CONSTRUCTION
SEA LEVEL DRIVE
CONSTRUCTION YARD
21
22
14
34
H1
20
65
67
86
87
88
10
9
32
24
0+50
1+00
1+45
1+50
1+65
2+00
2+50
2+95
3+00
3+25
APPROXIMATE SCALE: 1" = 20'
DATUM (ASSUMED) NGVD-1929
FRC GEORGES SUNNYVALE & HARRISON
AUG-OCT 1990