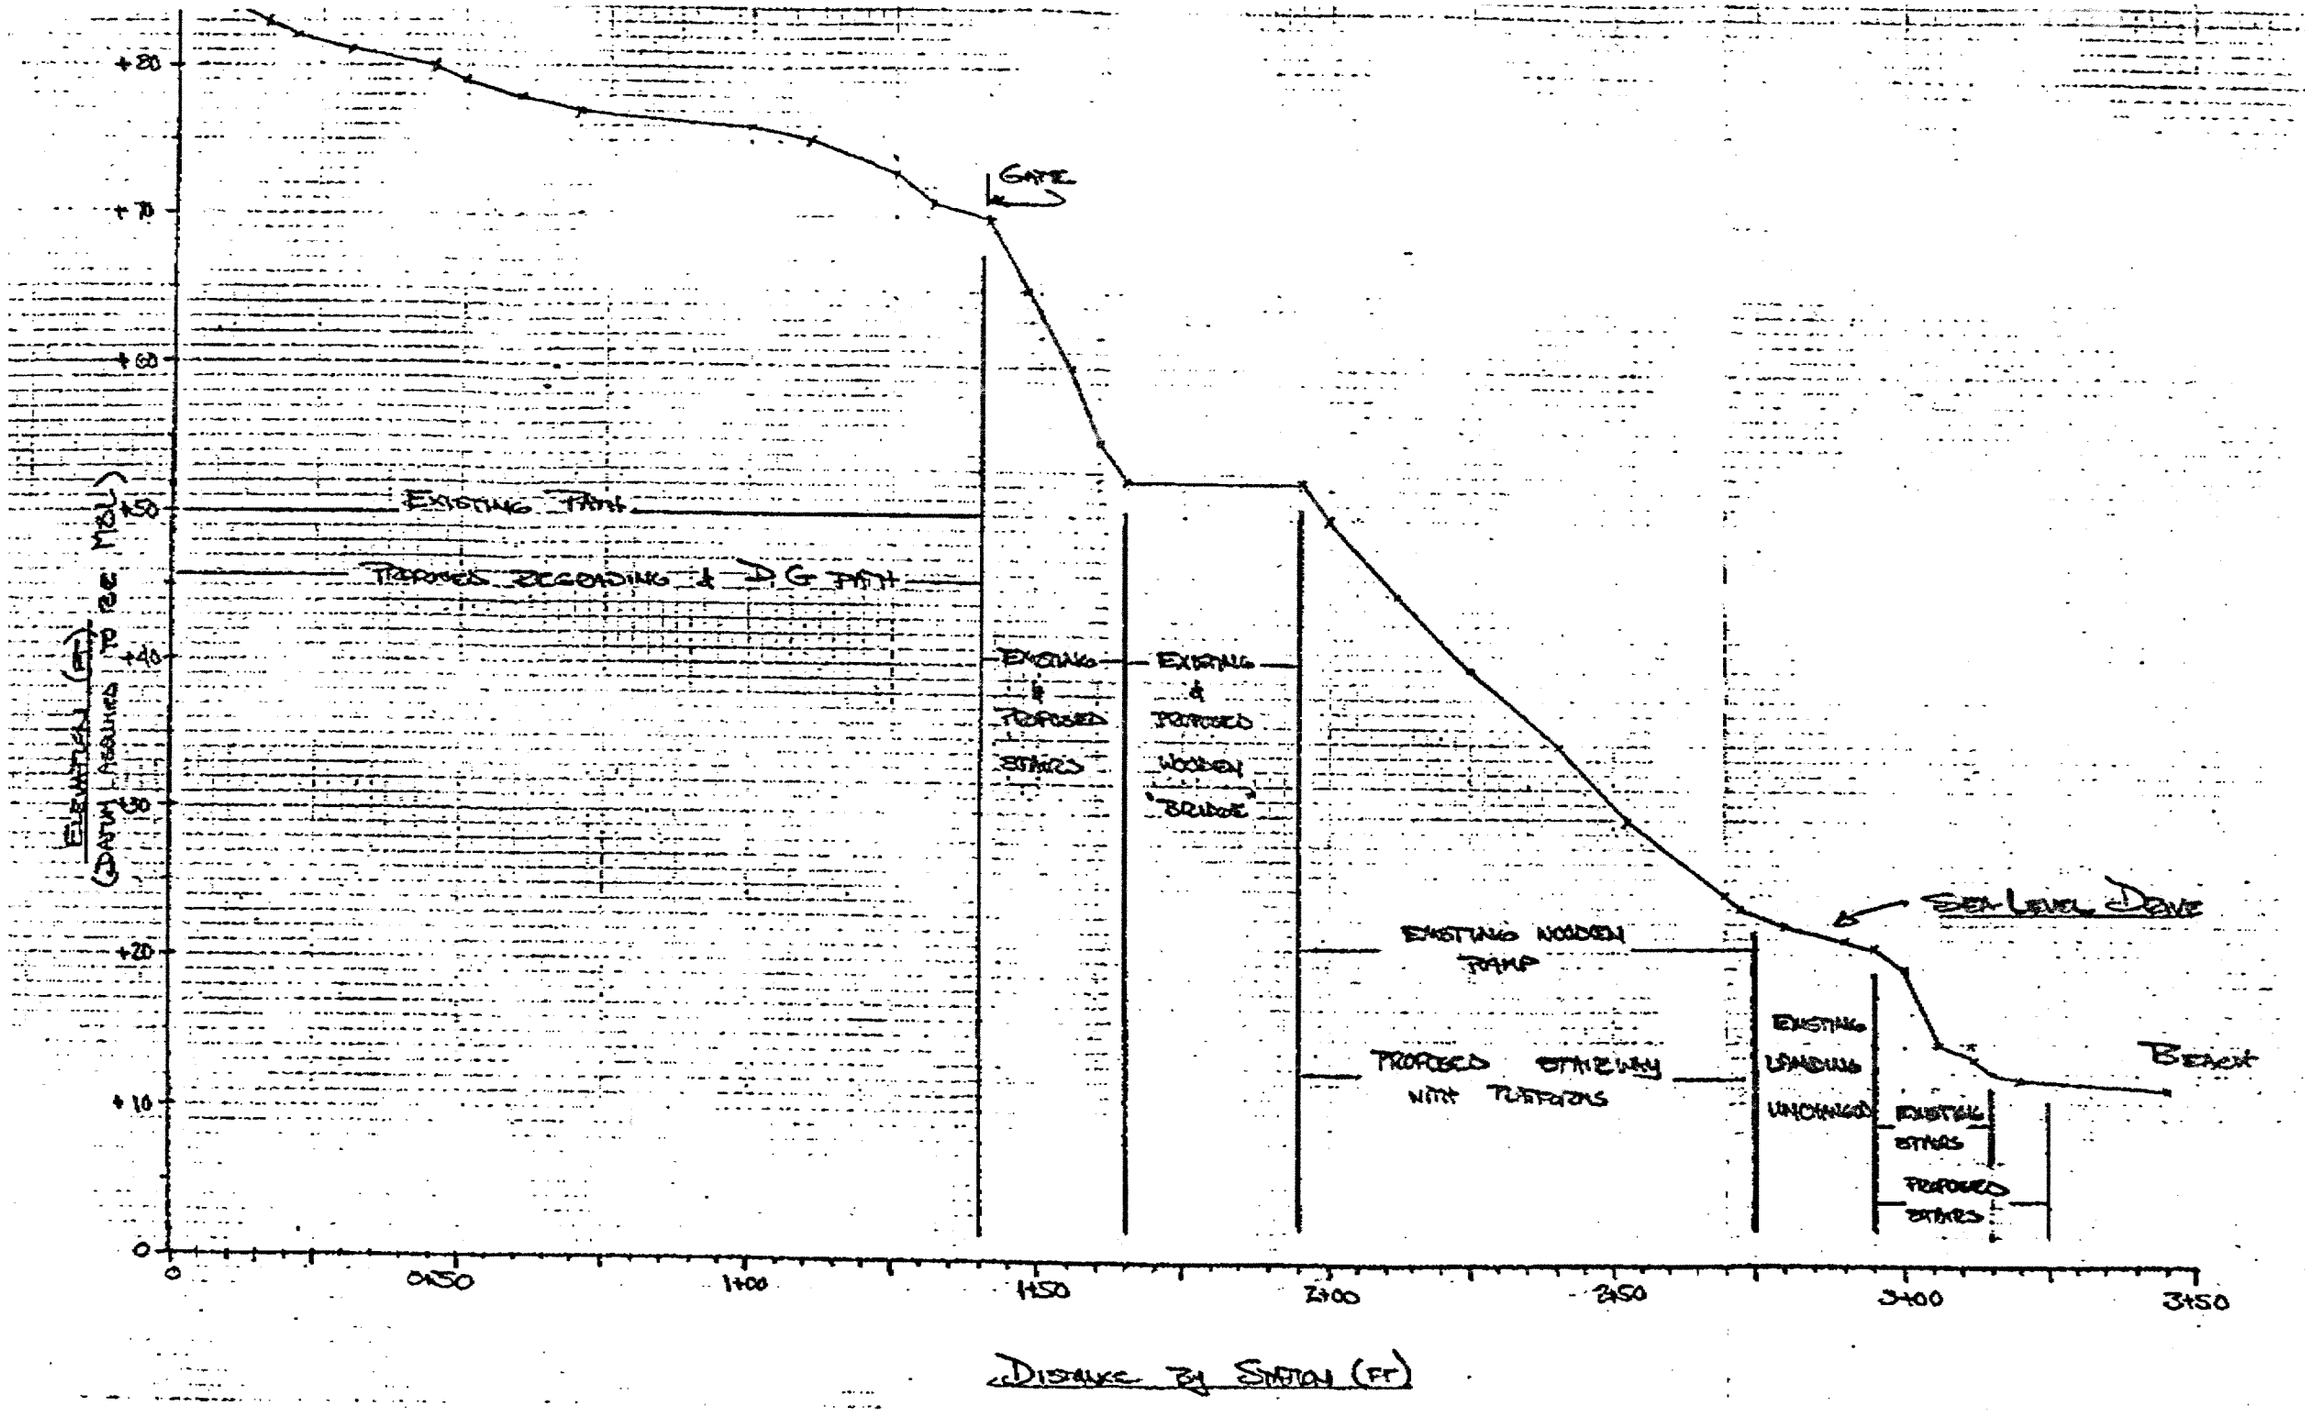
ELEVATION (FT) (DATUM ASSUMED TO BE MSL)
+80
+70
+60
+50
+40
+30
+20
+10
0
0
0+50
1+00
1+50
2+00
2+50
3+00
3+50
DISTANCE BY STATION (FT)
GATE
EXISTING PATH
PROPOSED REGRADING & D.G PATH
EXISTING & PROPOSED STAIRS
EXISTING & PROPOSED WOODEN "BRIDGE"
EXISTING WOODEN RAMP
PROPOSED STAIRWAY WITH PLATFORMS
EXISTING LANDING UNCHANGED
EXISTING STAIRS
PROPOSED STAIRS
SEA LEVEL DIKE
BEACH