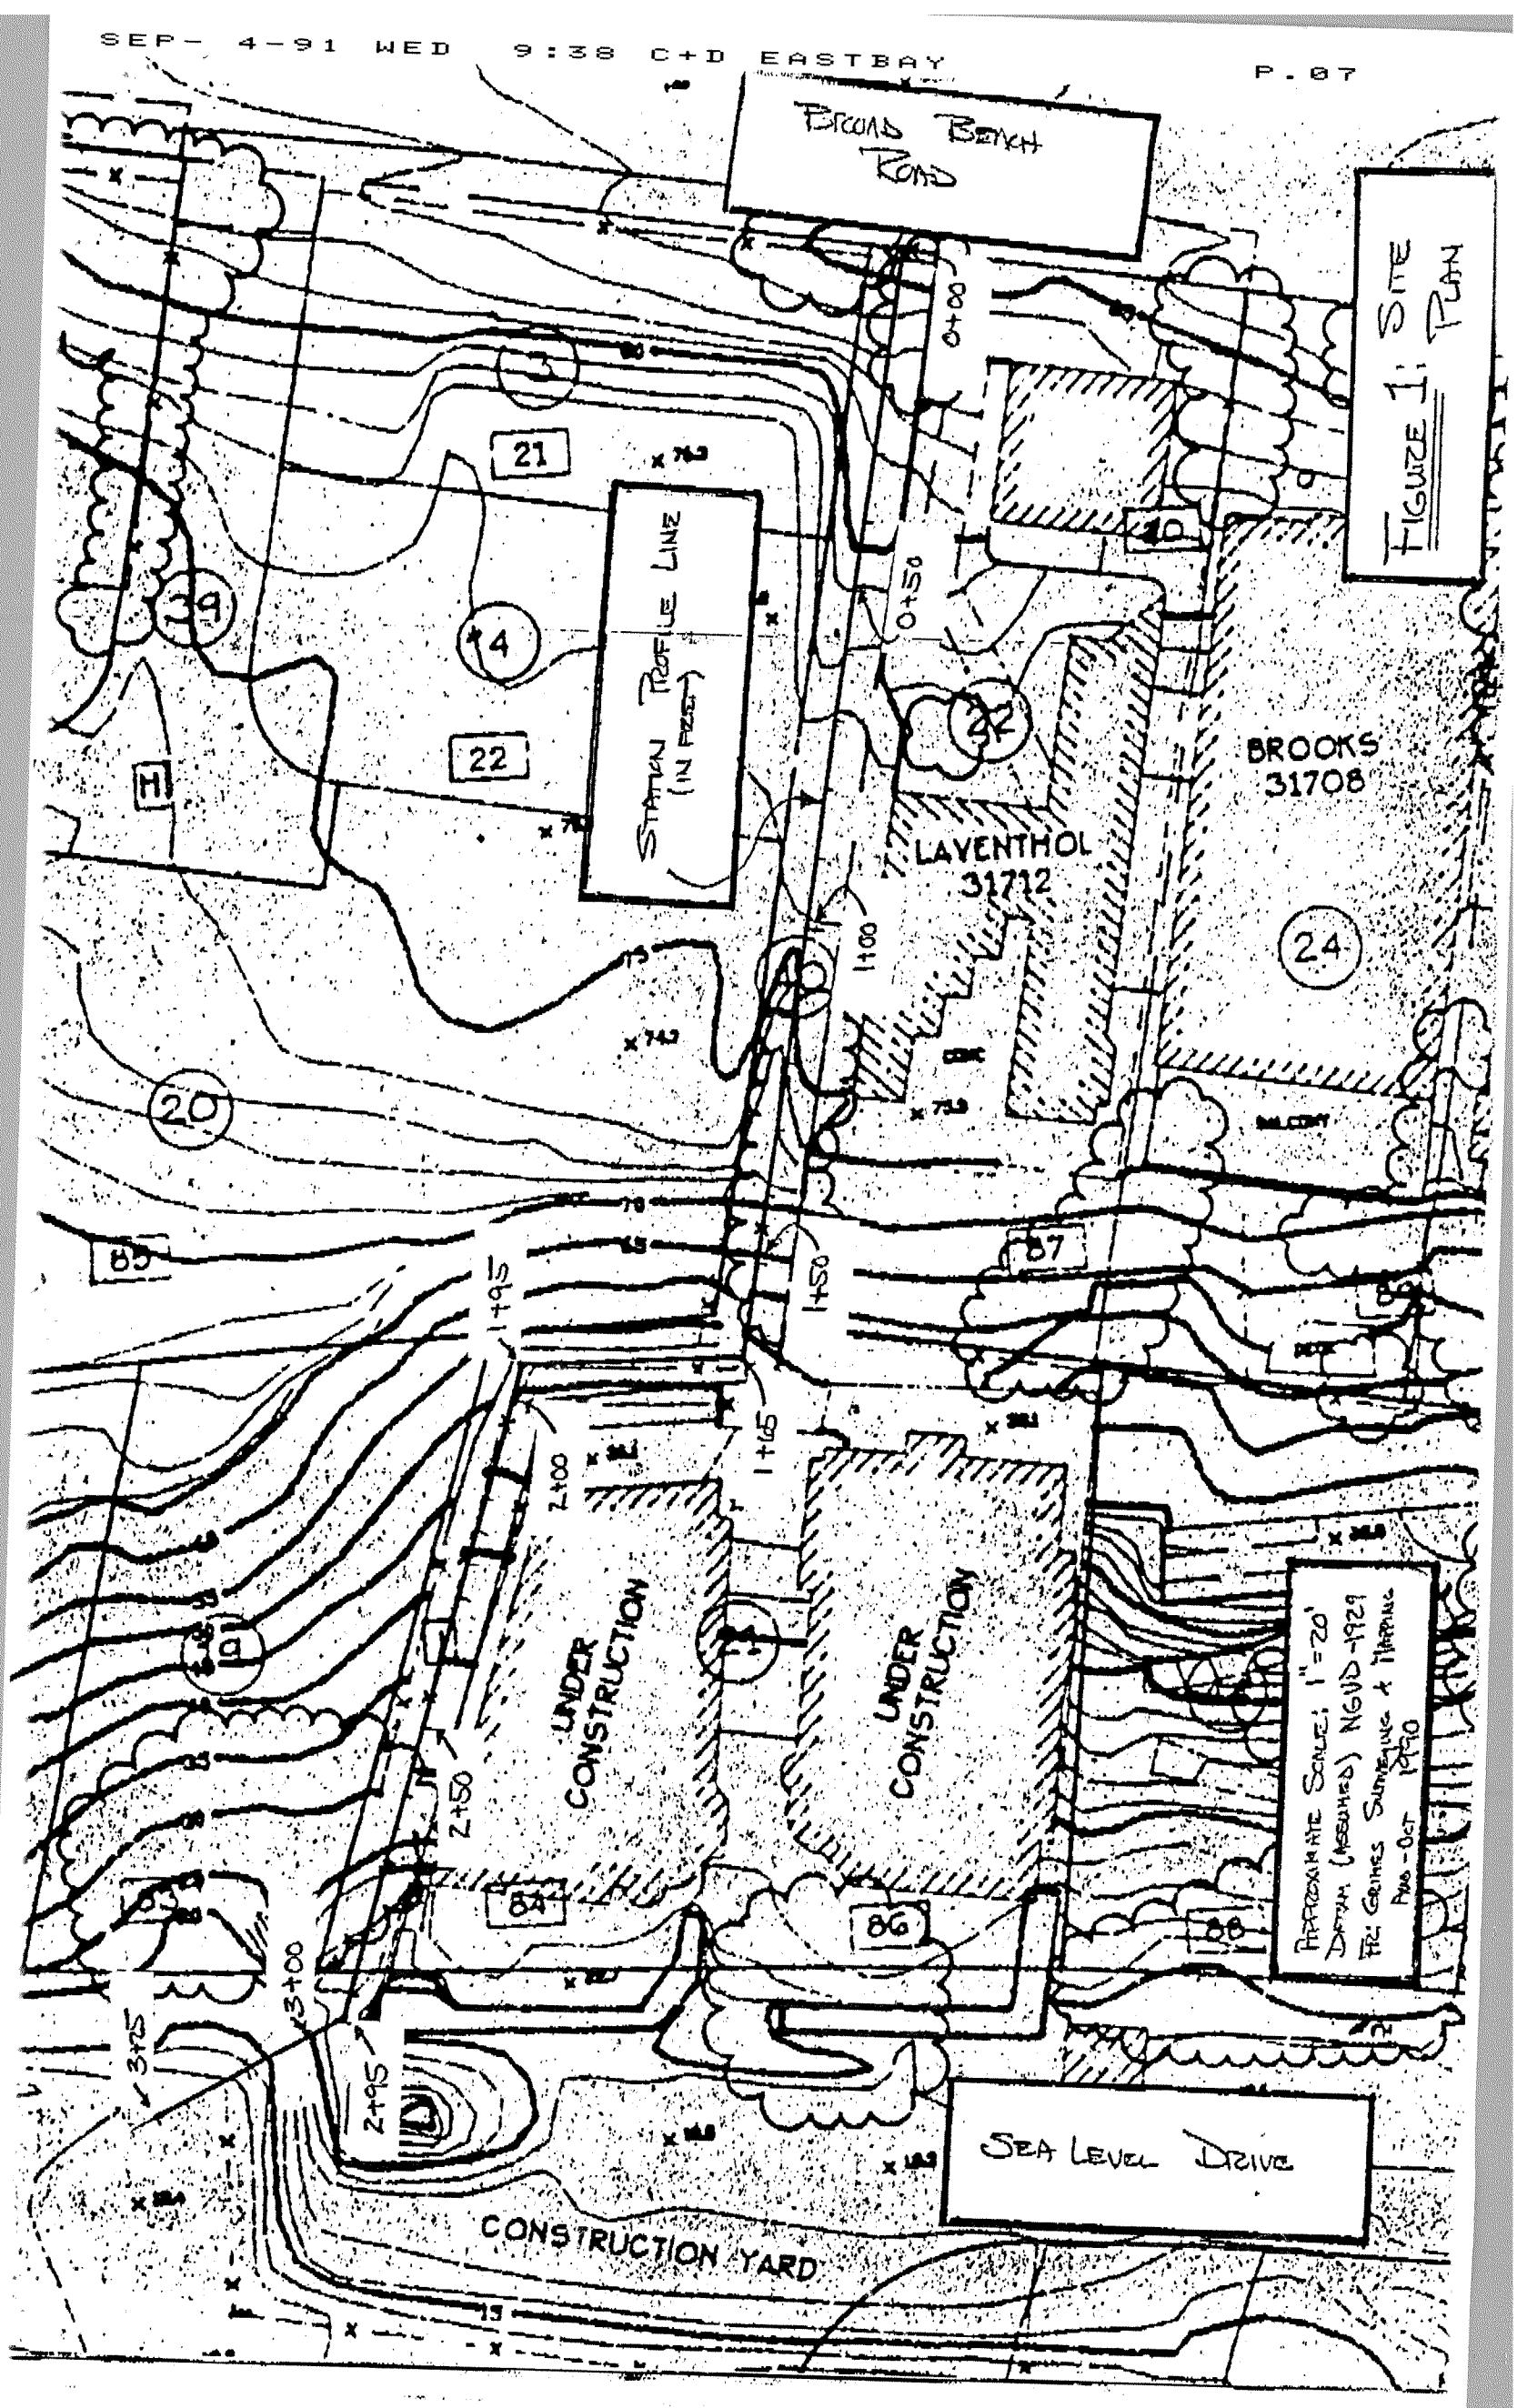
BROAD BEACH ROAD
FIGURE 1: SITE PLAN
STATION PROFILE LINE (IN PROG)
BROOKS 31708
LAVENTHOL 31712
UNDER CONSTRUCTION
UNDER CONSTRUCTION
CONSTRUCTION YARD
SEA LEVEL DRIVE
APPROXIMATE SCALE: 1"=20'
DATUM (ASSUMED) NGVD-1929
FRL GOINES SURVEYING & MAPPING
AUG-OCT 1990

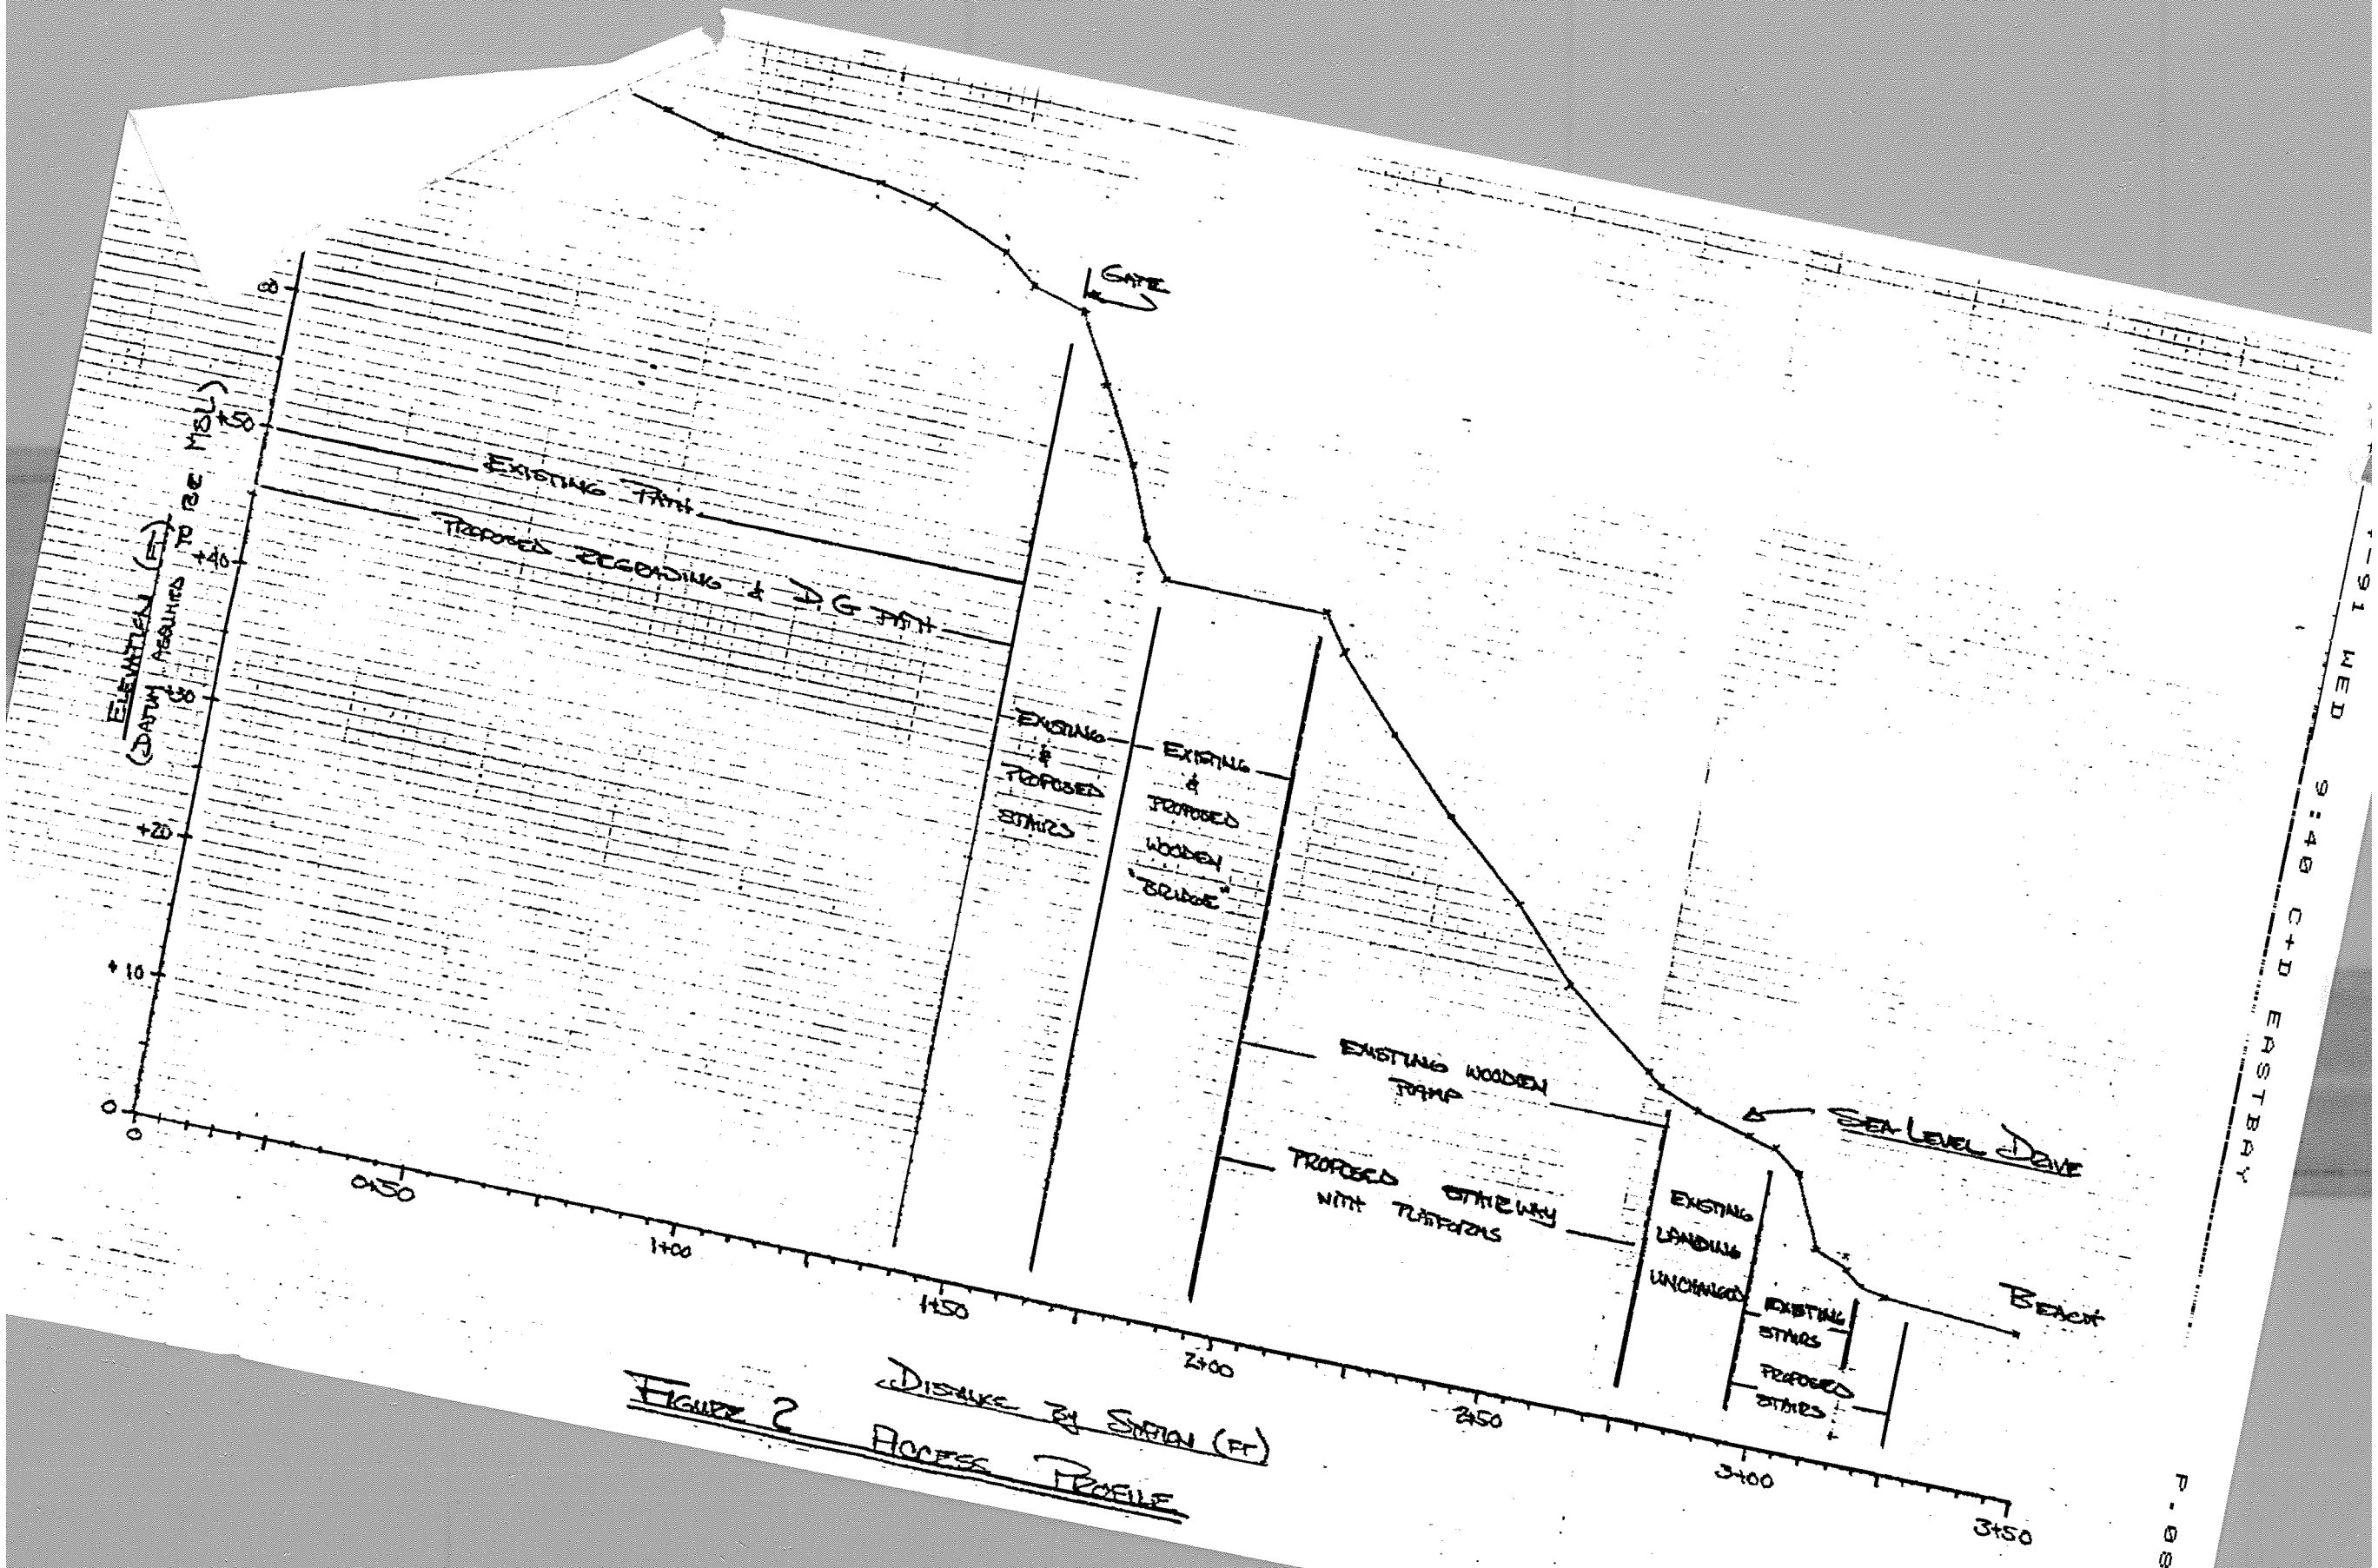

FIGURE 2 ACCESS PROFILE

P-91 WED 9:40 C+D EASTBAY
P.08