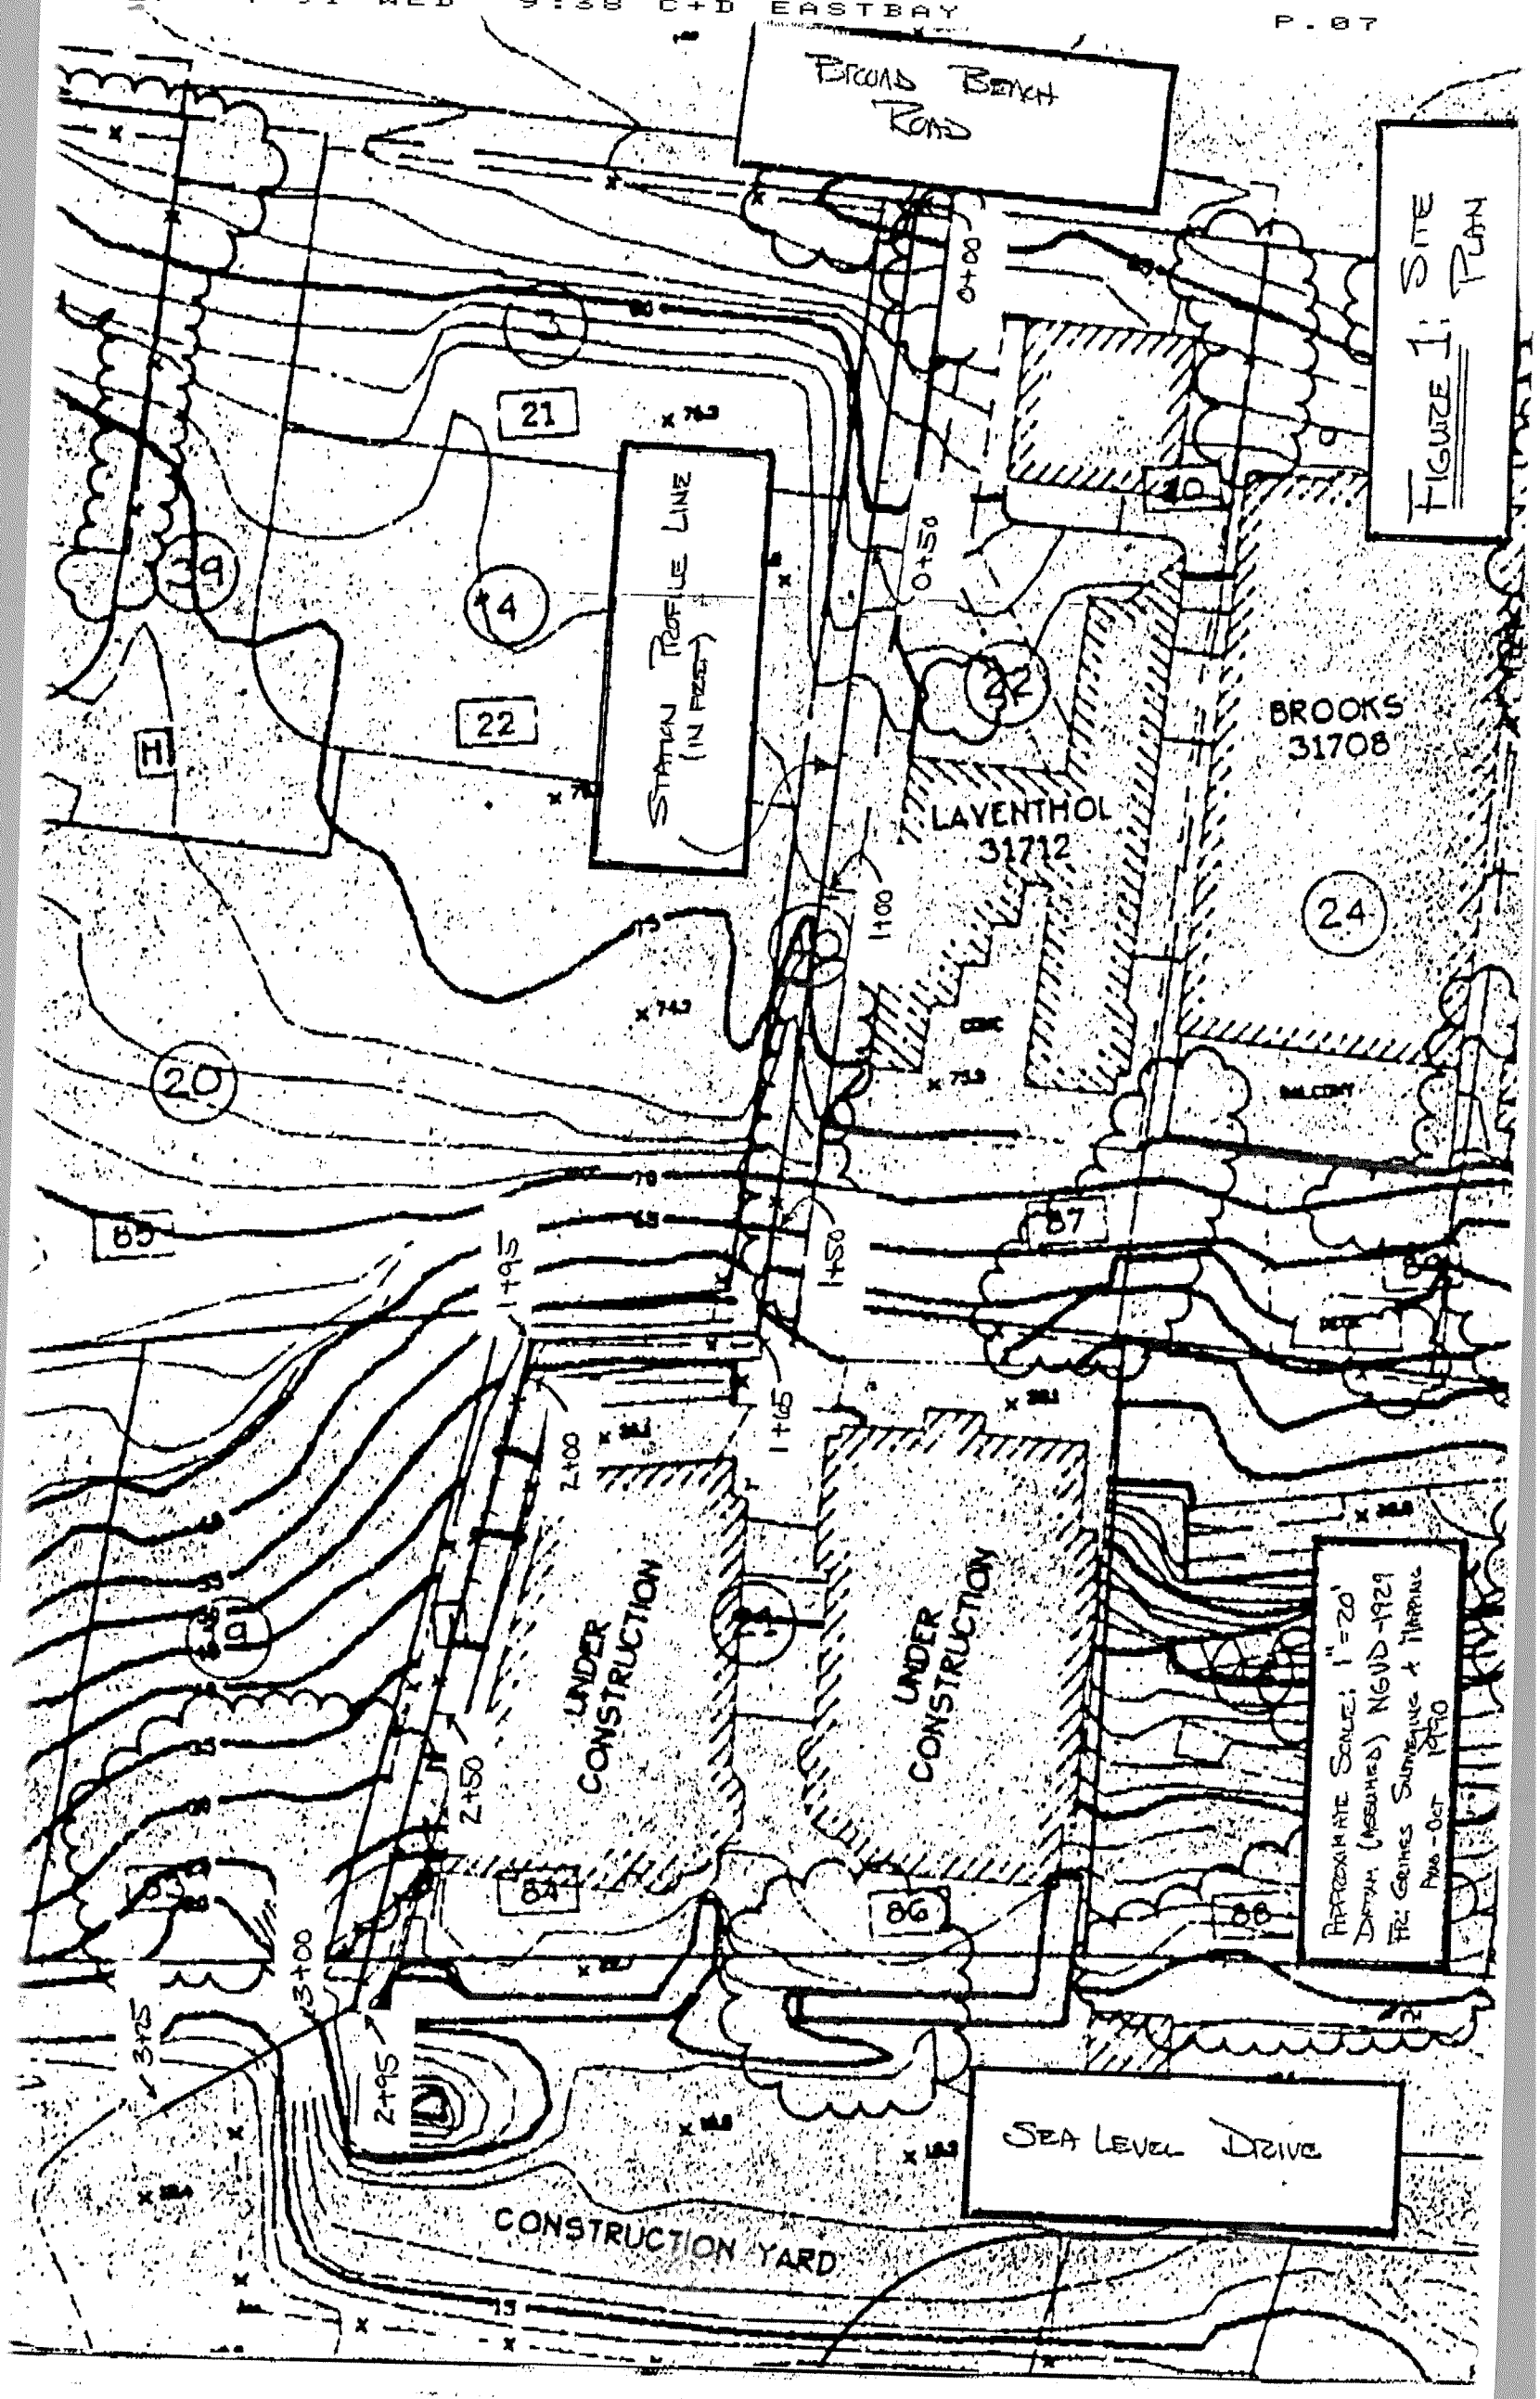
BROAD BEACH ROAD
FIGURE 1: SITE PLAN
STATION PROFILE LINE (IN FEET)
0+00
0+50
1+00
1+50
1+95
2+00
2+50
2+95
3+00
3+25
21
22
39
4
H
20
85
87
89
10
22
24
BROOKS 31708
LAVENTHOL 31712
UNDER CONSTRUCTION
UNDER CONSTRUCTION
84
86
88
SEA LEVEL DRIVE
CONSTRUCTION YARD
APPROXIMATE SCALE: 1"=20'
DATUM (ASSUMED) NGVD-1929
FR: GRIMES SURVEYING & MAPPING
AUG-OCT 1990

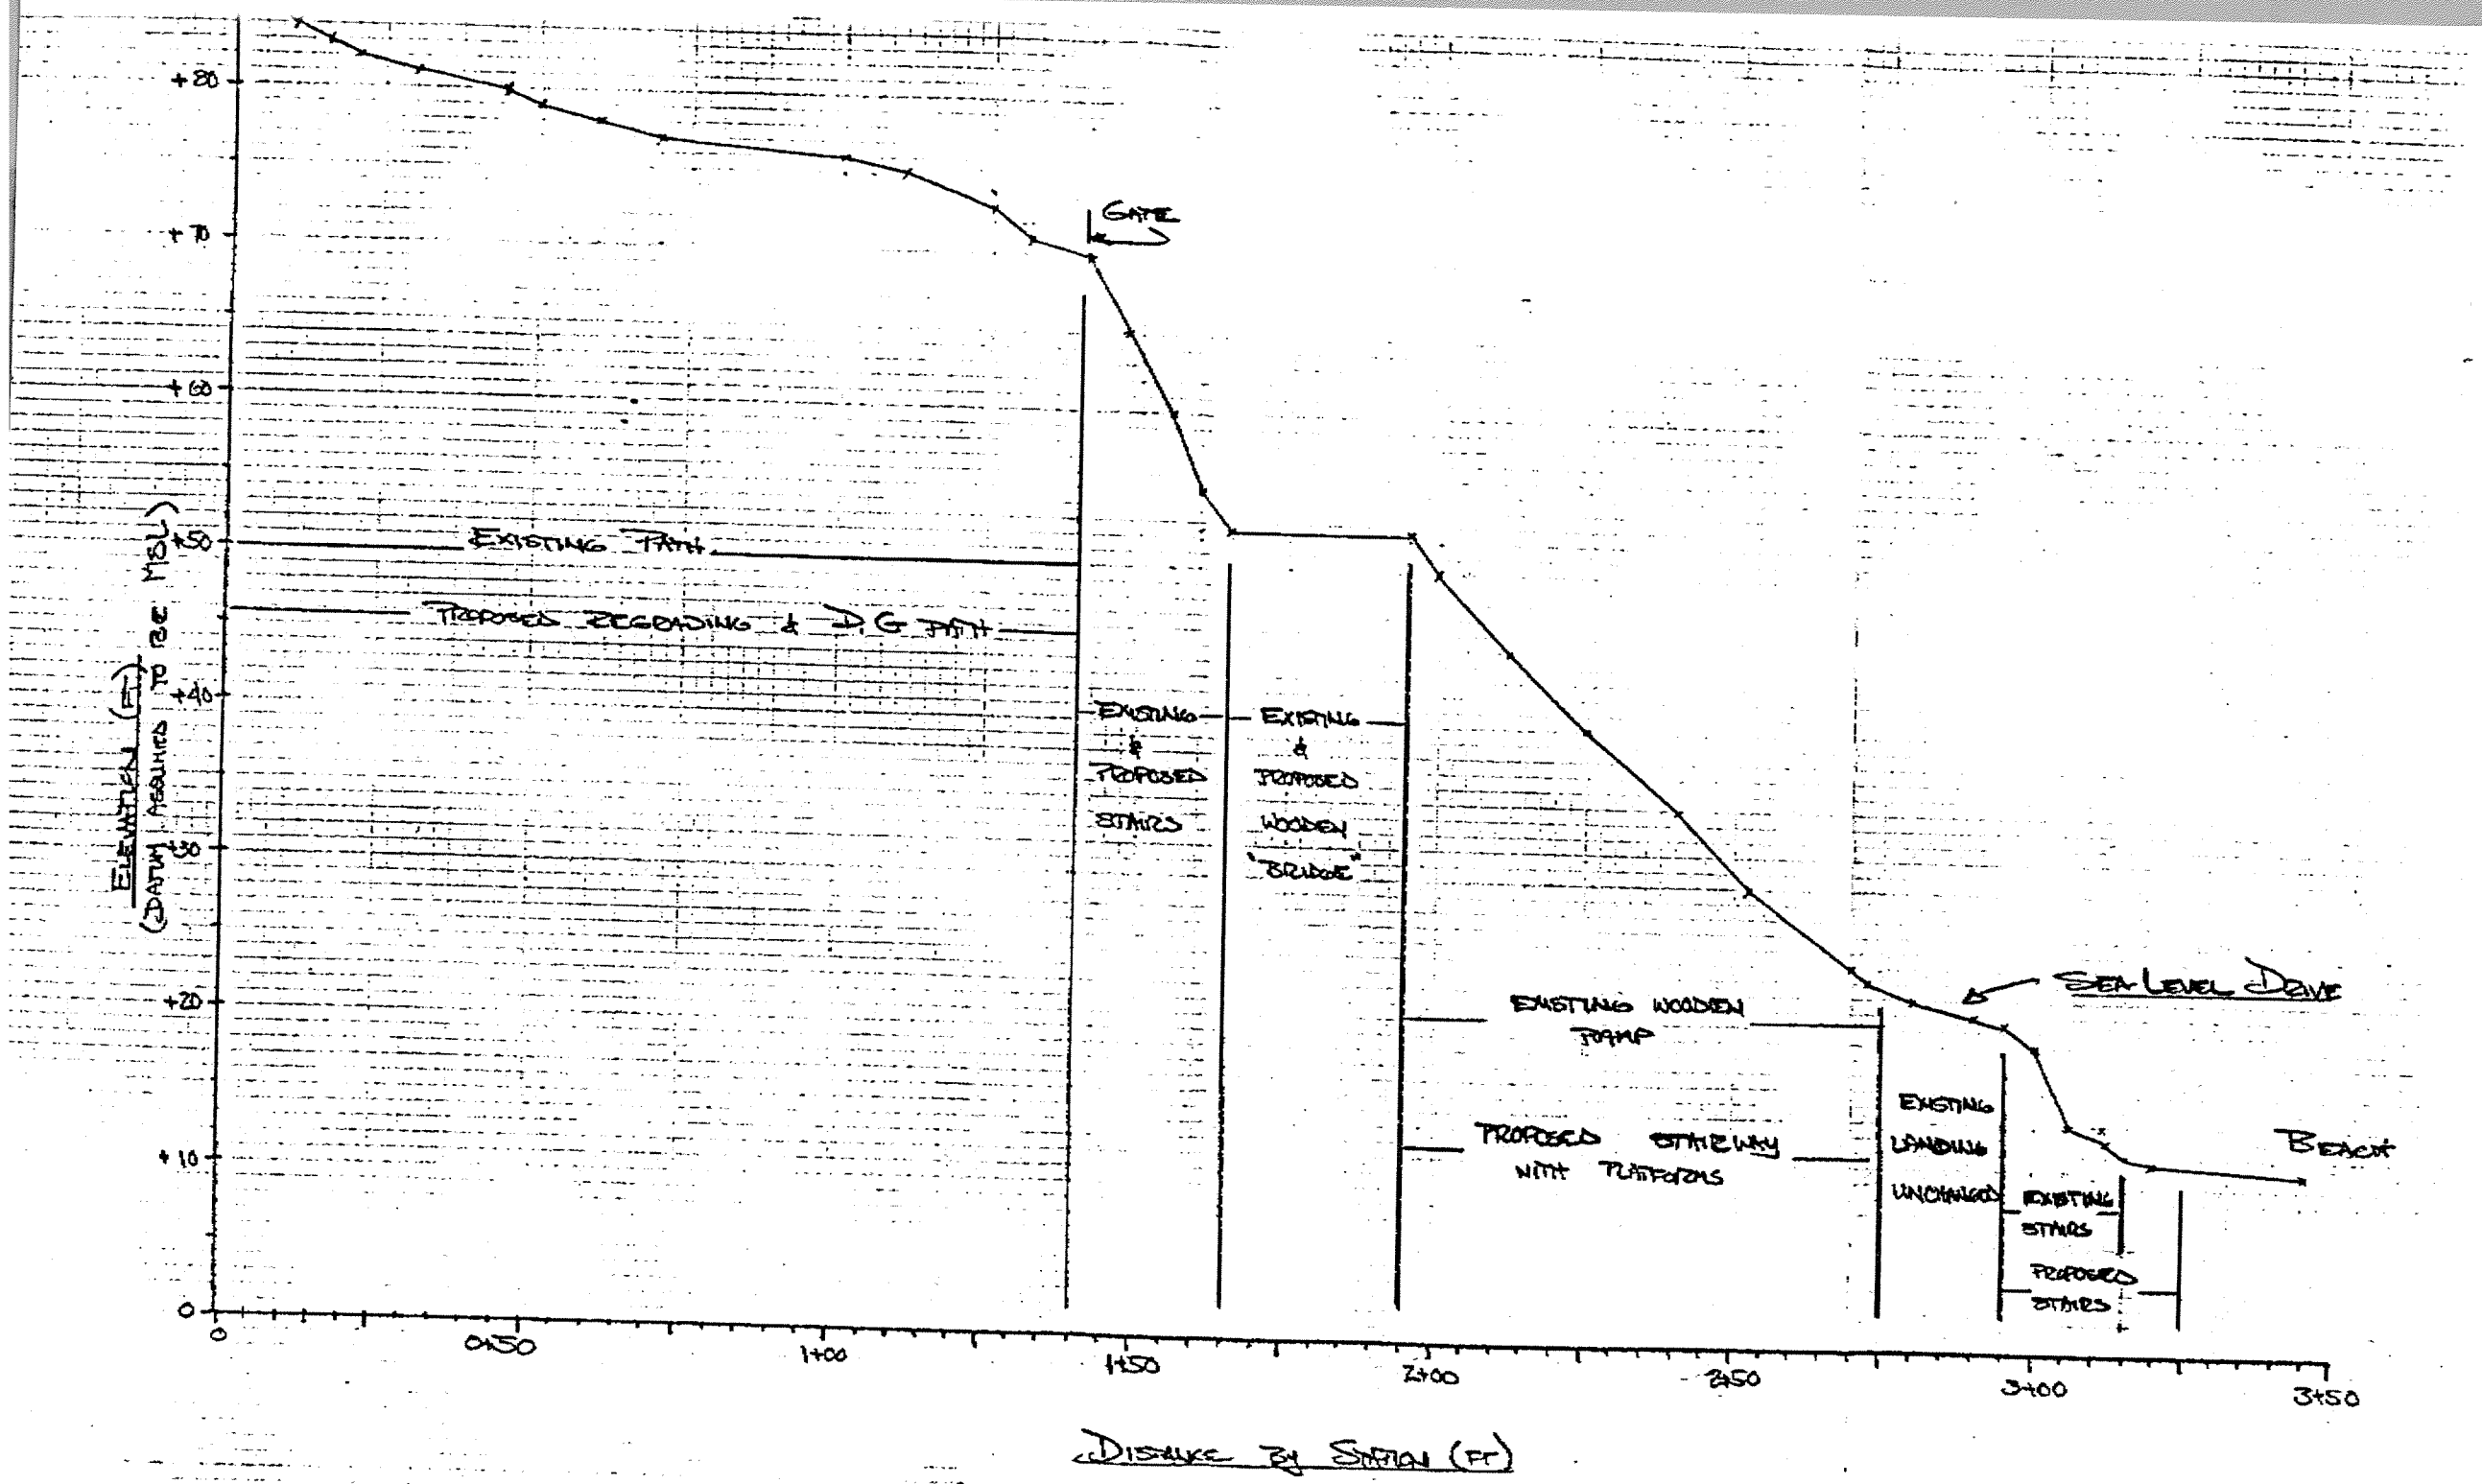

FIGURE 2 ACCESS PROFILE