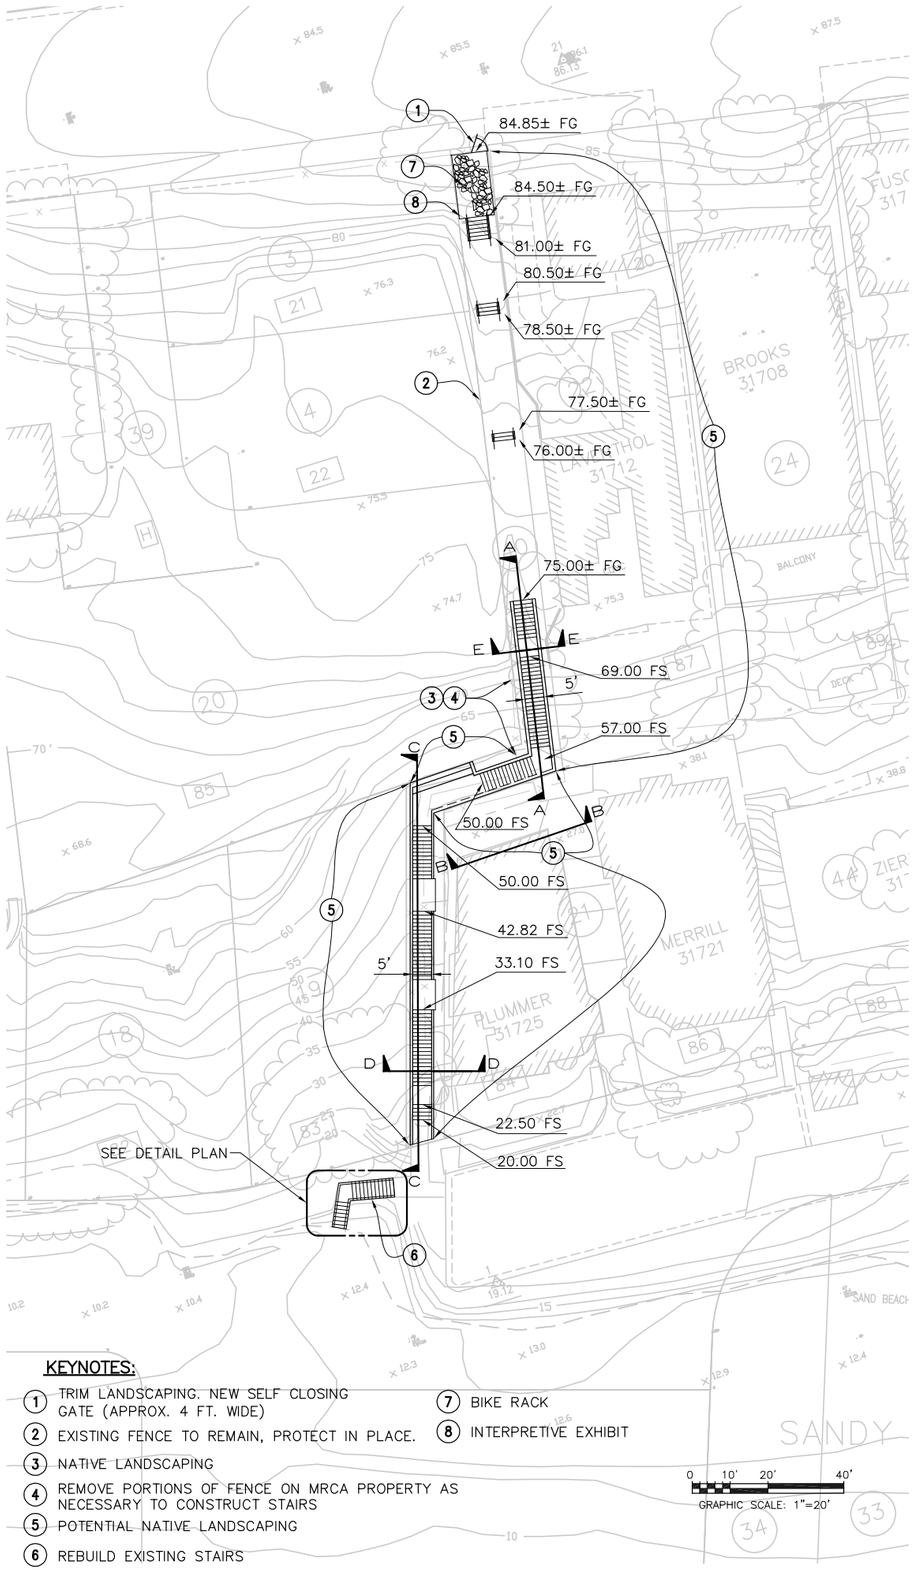

KEYNOTES:

1. TRIM LANDSCAPING. NEW SELF CLOSING GATE (APPROX. 4 FT. WIDE)
2. EXISTING FENCE TO REMAIN, PROTECT IN PLACE.
3. NATIVE LANDSCAPING
4. REMOVE PORTIONS OF FENCE ON MRCA PROPERTY AS NECESSARY TO CONSTRUCT STAIRS
5. POTENTIAL NATIVE LANDSCAPING
6. REBUILD EXISTING STAIRS
7. BIKE RACK
8. INTERPRETIVE EXHIBIT

0 10' 20' 40'
GRAPHIC SCALE: 1"=20'

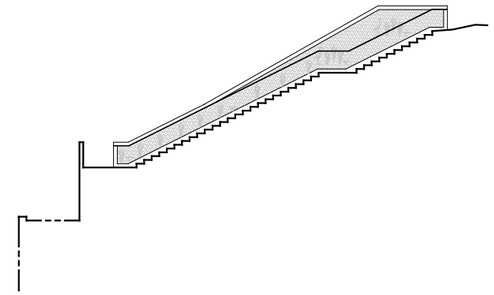

ELEVATION A—A
SCALE: 1"=10'

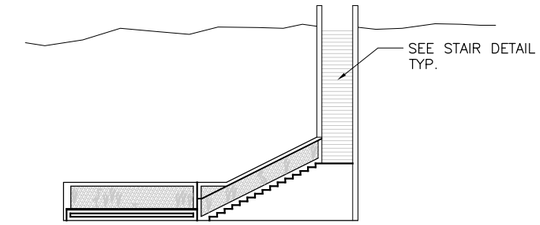

ELEVATION B—B
SCALE: 1"=10'

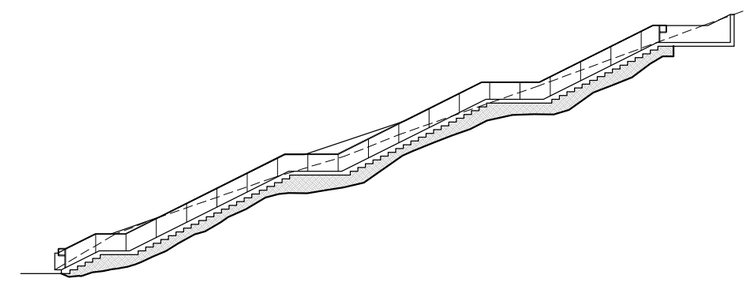

ELEVATION C—C
SCALE: 1"=10'

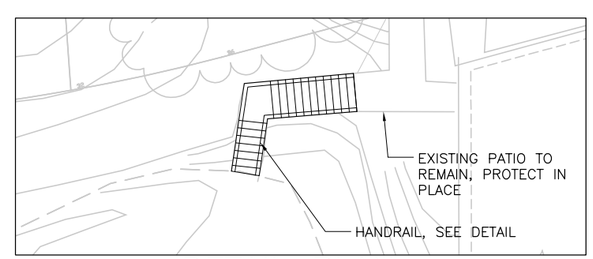

DETAIL PLAN
SCALE: 1"=10'

KEYMAP

LOT 1
STAIRS EXHIBIT
SHEET 1 OF 2