Exhibit 1: Project Location and Site Map

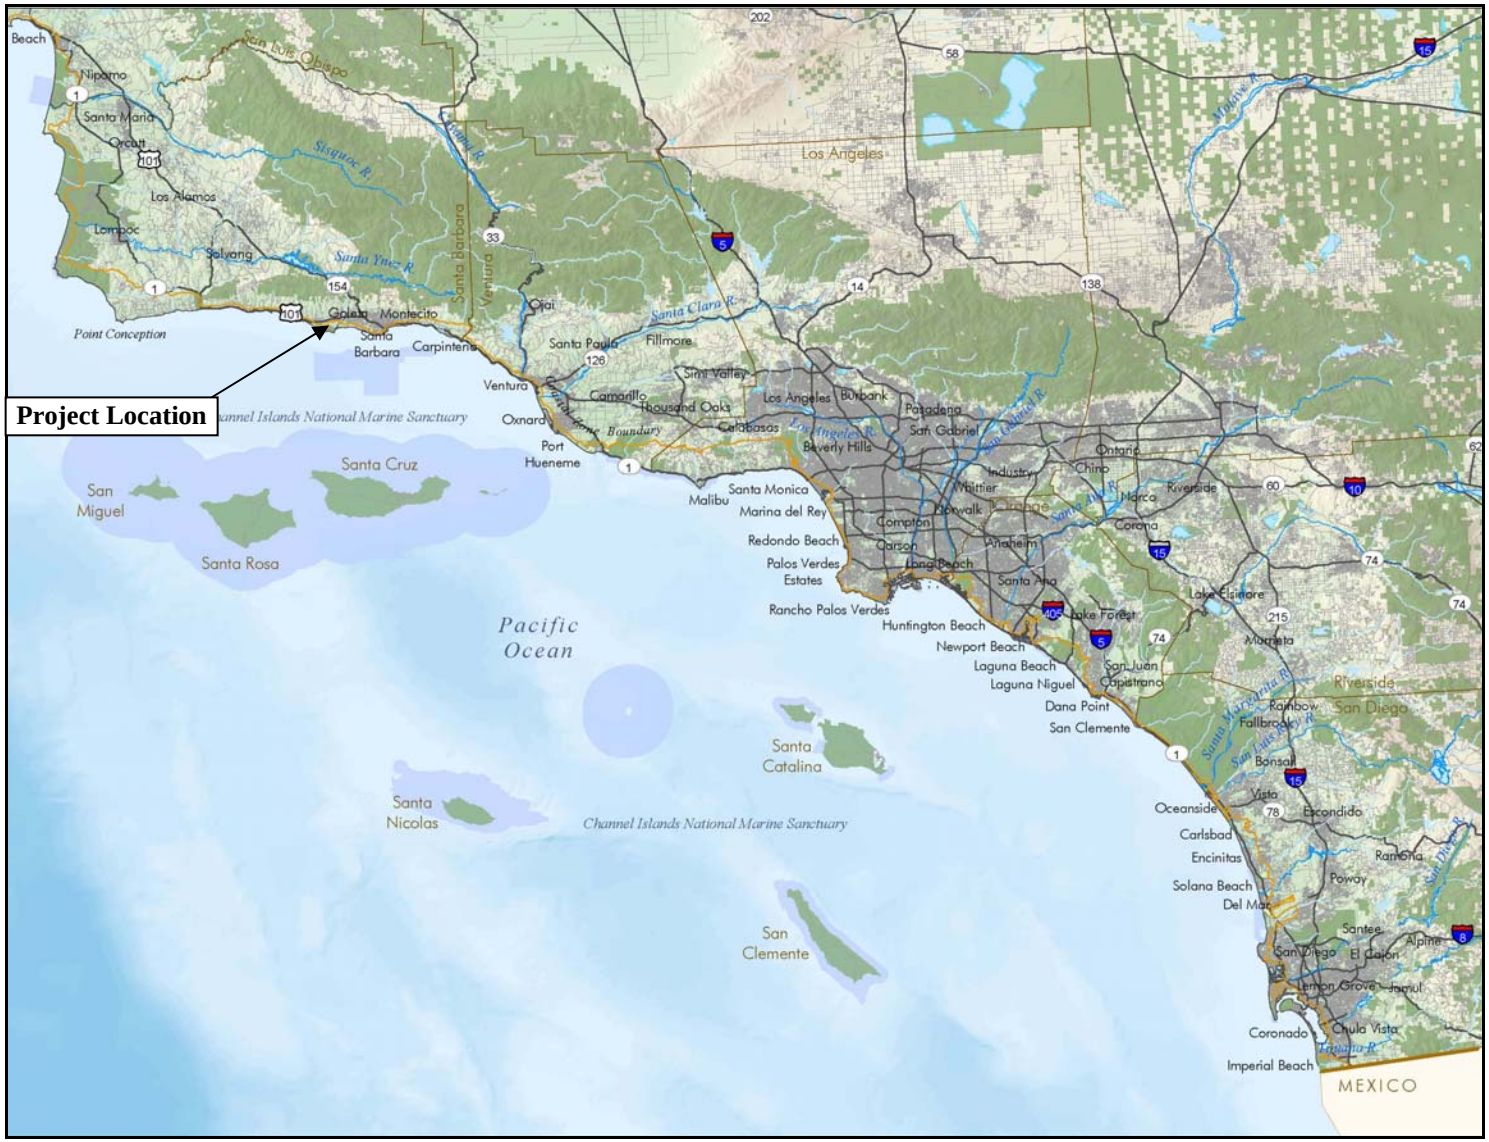

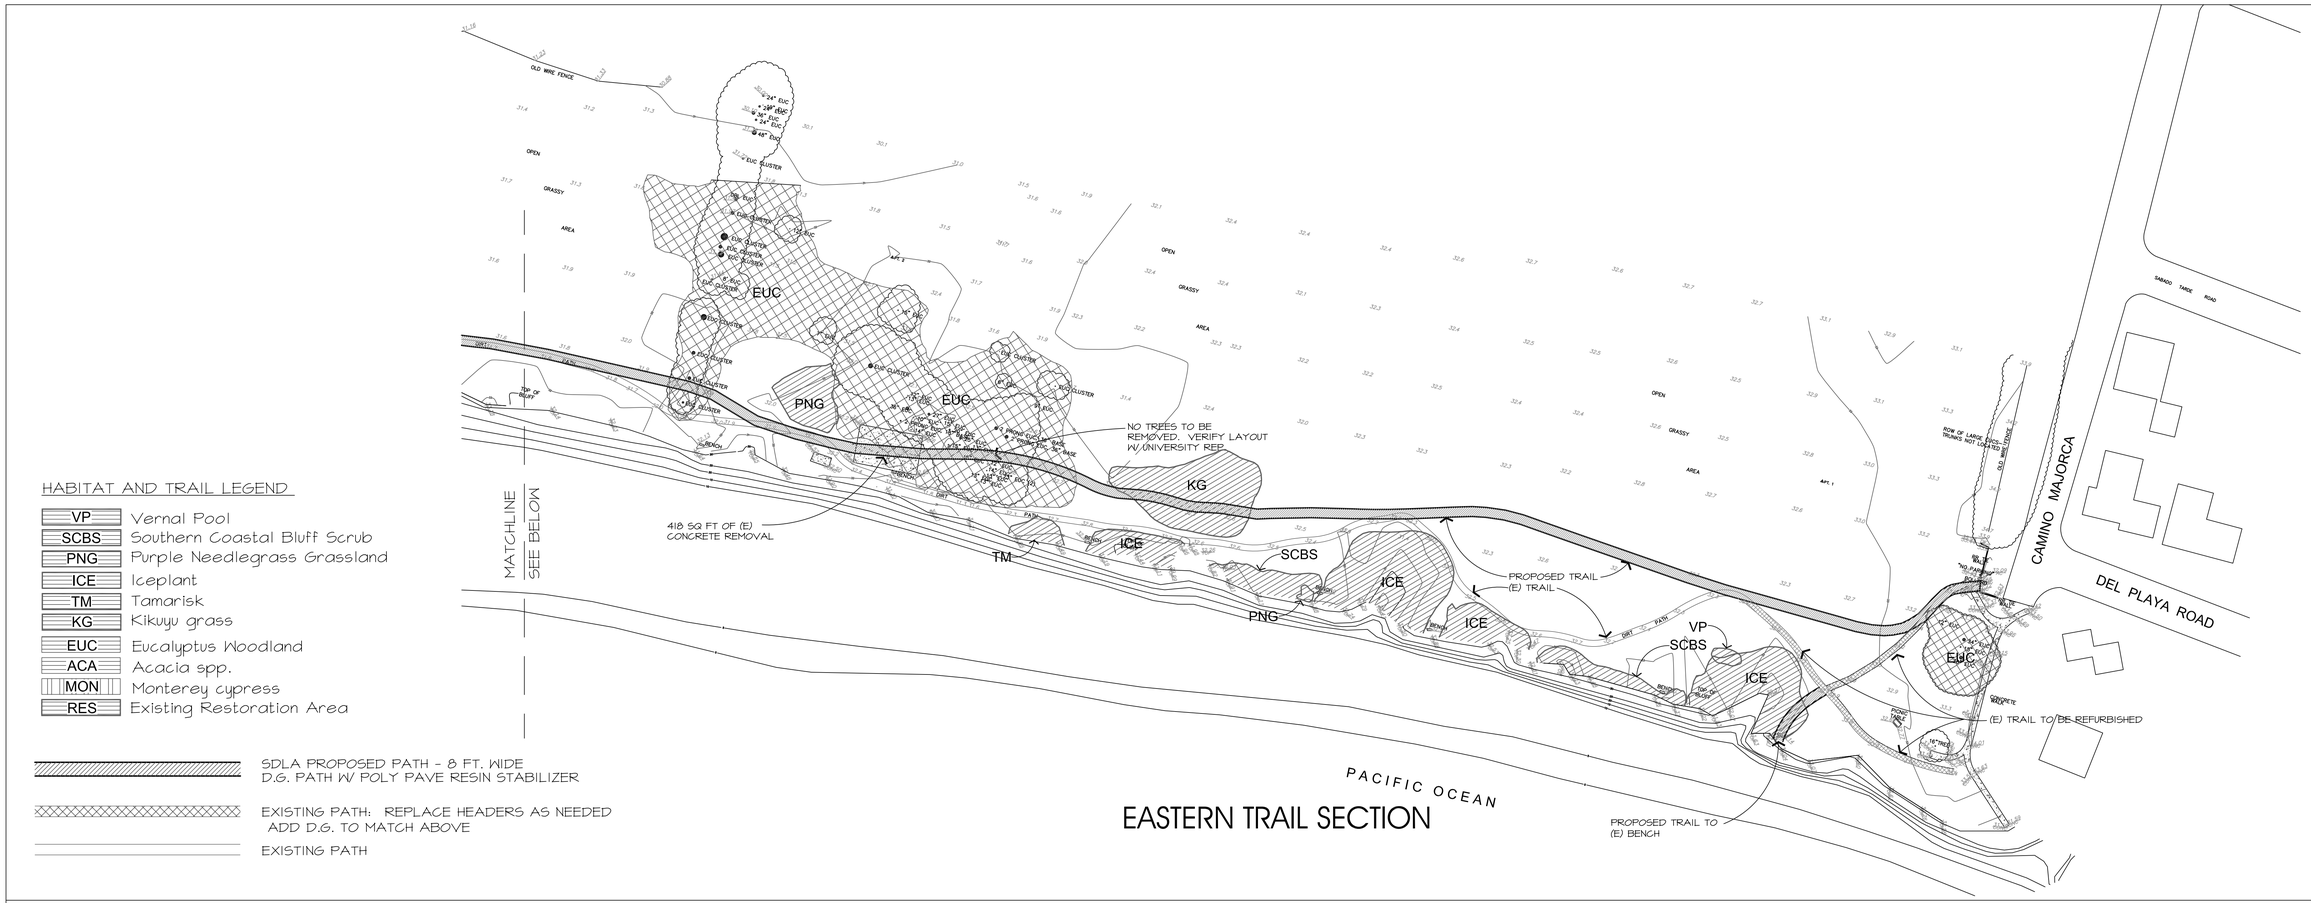

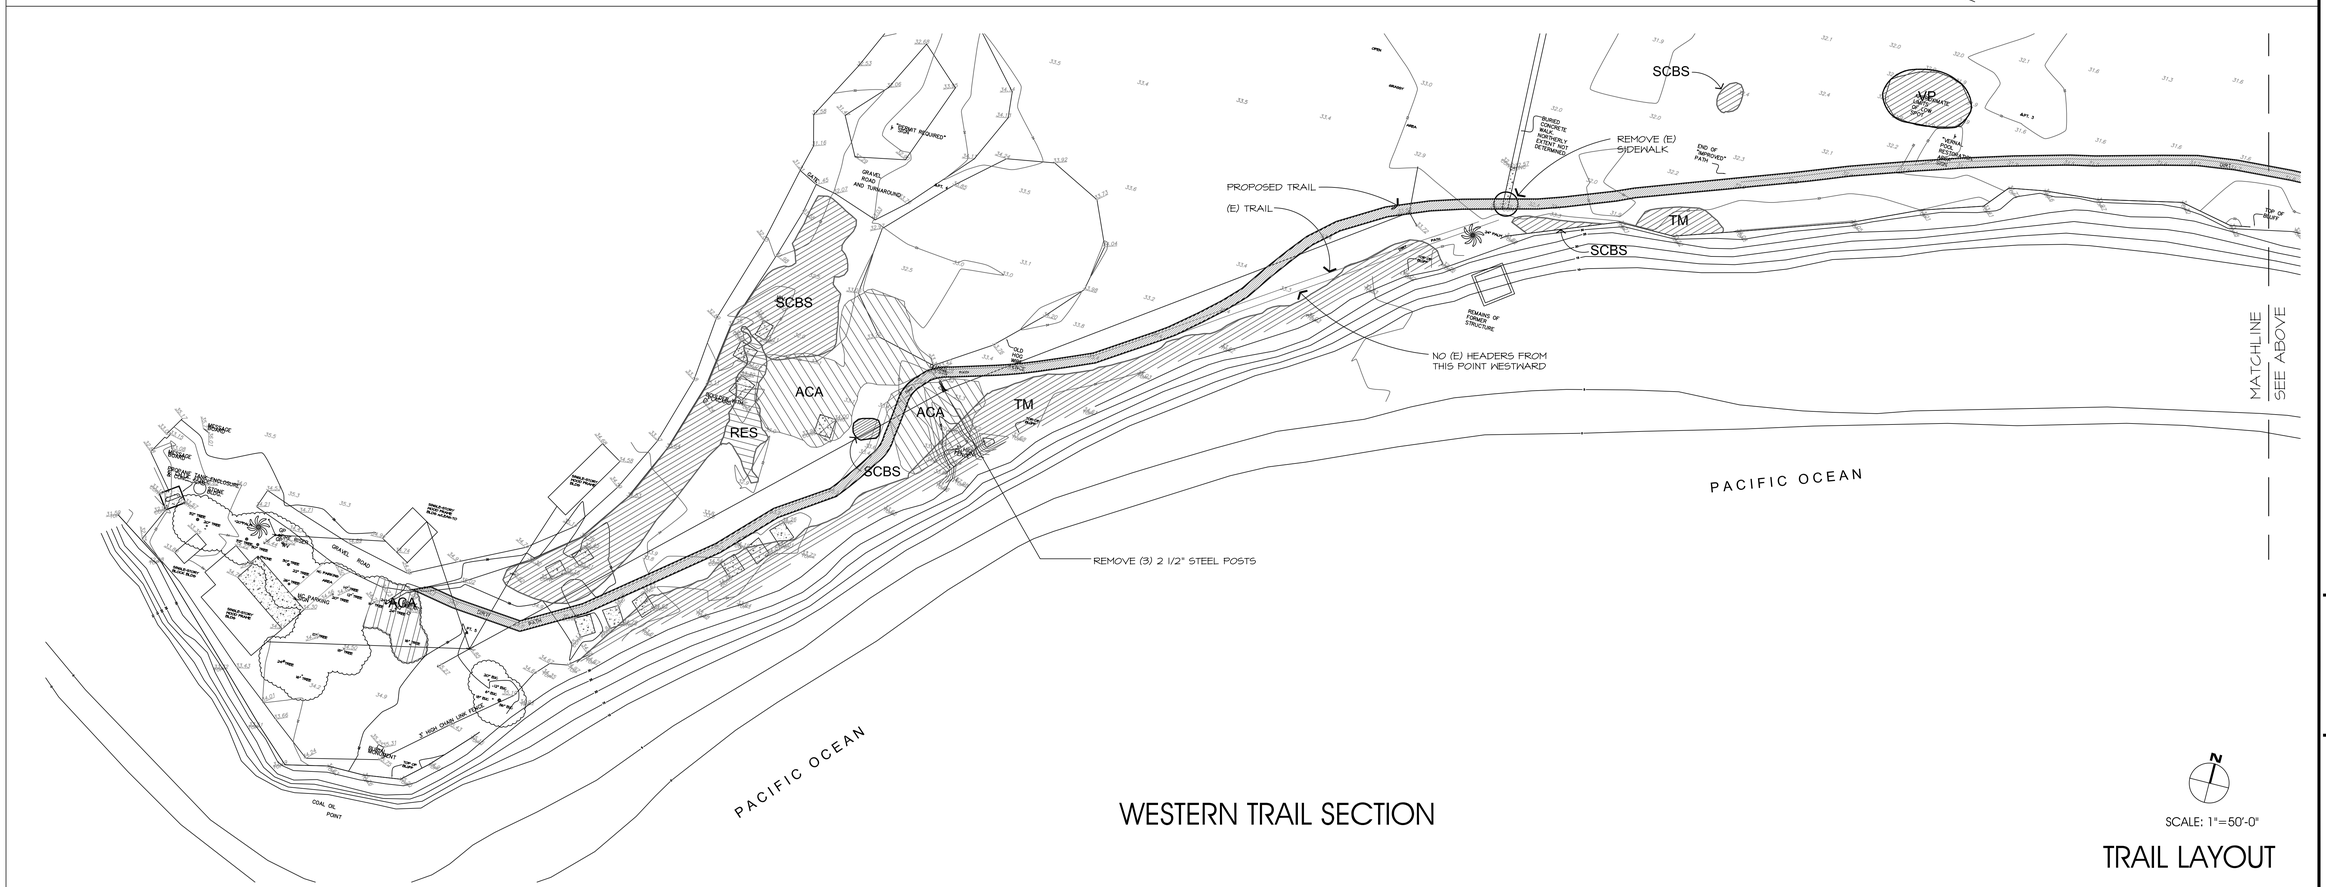

SUDING DESIGN
Landscape Architects
10 East Islay Street
Santa Barbara, CA 93101
Telephone (805) 687-9455
Facsimile (805) 687-9433

Date
12-6-06

UCSB West Campus Bluff Trail
University of California, Santa Barbara
Santa Barbara, California

Drawn By RM, KW

Sheet
L-2
Of 2

Job No. 0604