Exhibit 2: Conceptual Map

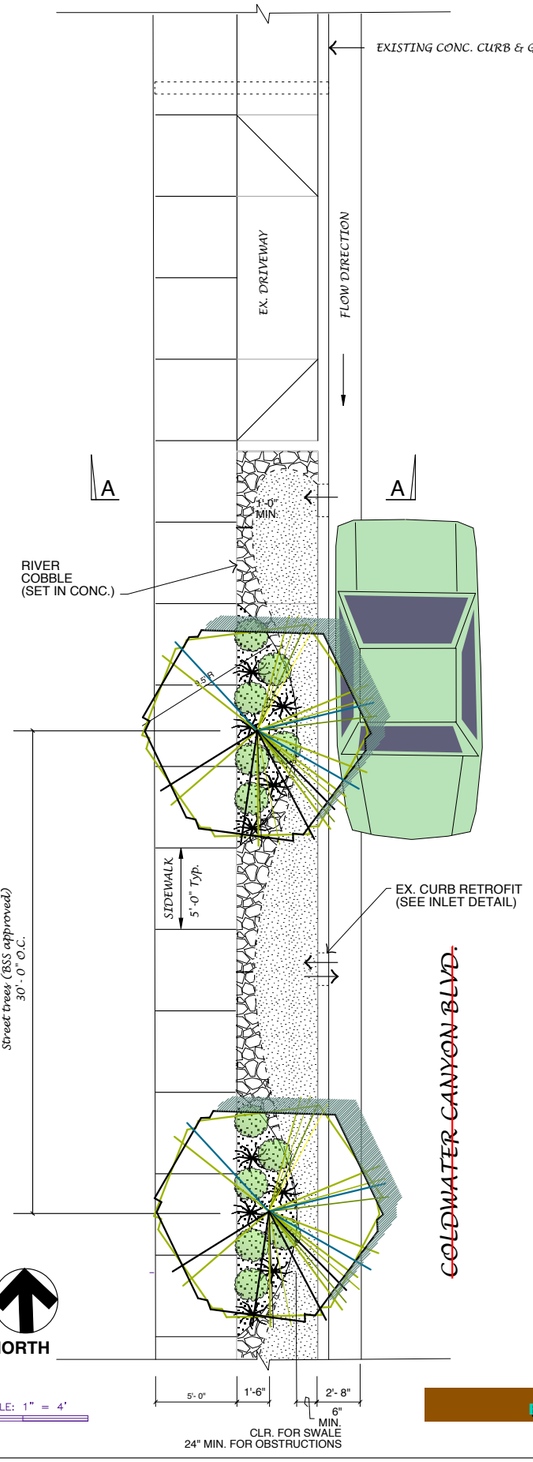

Artemisia Californica
CALIFORNIA SAGEBRUSH

Stipa tenuissima
MEXICAN FEATHER GRASS

SAMPLE PLANT & MATERIALS PALETTE:

SIERRA COBBLE & BOULDERS
CONTRACTOR SHALL PROVIDE AND INSTALL SELECT ROUNDED COBBLE AS AVAILABLE THROUGH SOUTHWEST BOULDER, (760)451-3333
http://www.southwestboulder.com

Penstemon spectabilis
SHOWY PENSTEMON

Nassella pulchra
PURPLE NEEDLEGRASS

Salvia clevlandii
CLEVELAND SAGE

Salvia apiana
WHITE SAGE

Trees per BSS street tree list , ie.

Cercis Occidentalis , WESTERN REDBUD
Height : <20'
Crown spread: 20'
Spacing : 30-feet O.C.
Max required Parkway width: 4'
Drought tolerant
California native

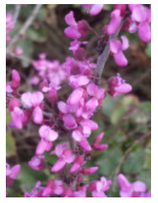

PHOTO: Scrub Jay in Western redbud
Western Redbud in bloom

Bureau of Sanitation - Watershed Protection Division

PROJECT TITLE:
Riverdale Ave. Greenstreet Project

CITY OF LOS ANGELES 1781 FOUNDED

DRAFT CONCEPT

DATE:	CONCEPT PREPARED BY:
2.14.08	DEBORAH DEETS, LANDSCAPE ARCHITECT
2.14.08	REVIEWED BY: ALEX GONG, PROJECT MANAGER
	APPROVED: SHAHRAM KHARGHANI, BUREAU OF SANITATION, WATERSHED PROTECTION DIVISION MANAGER

NOTE: Signature required for approval