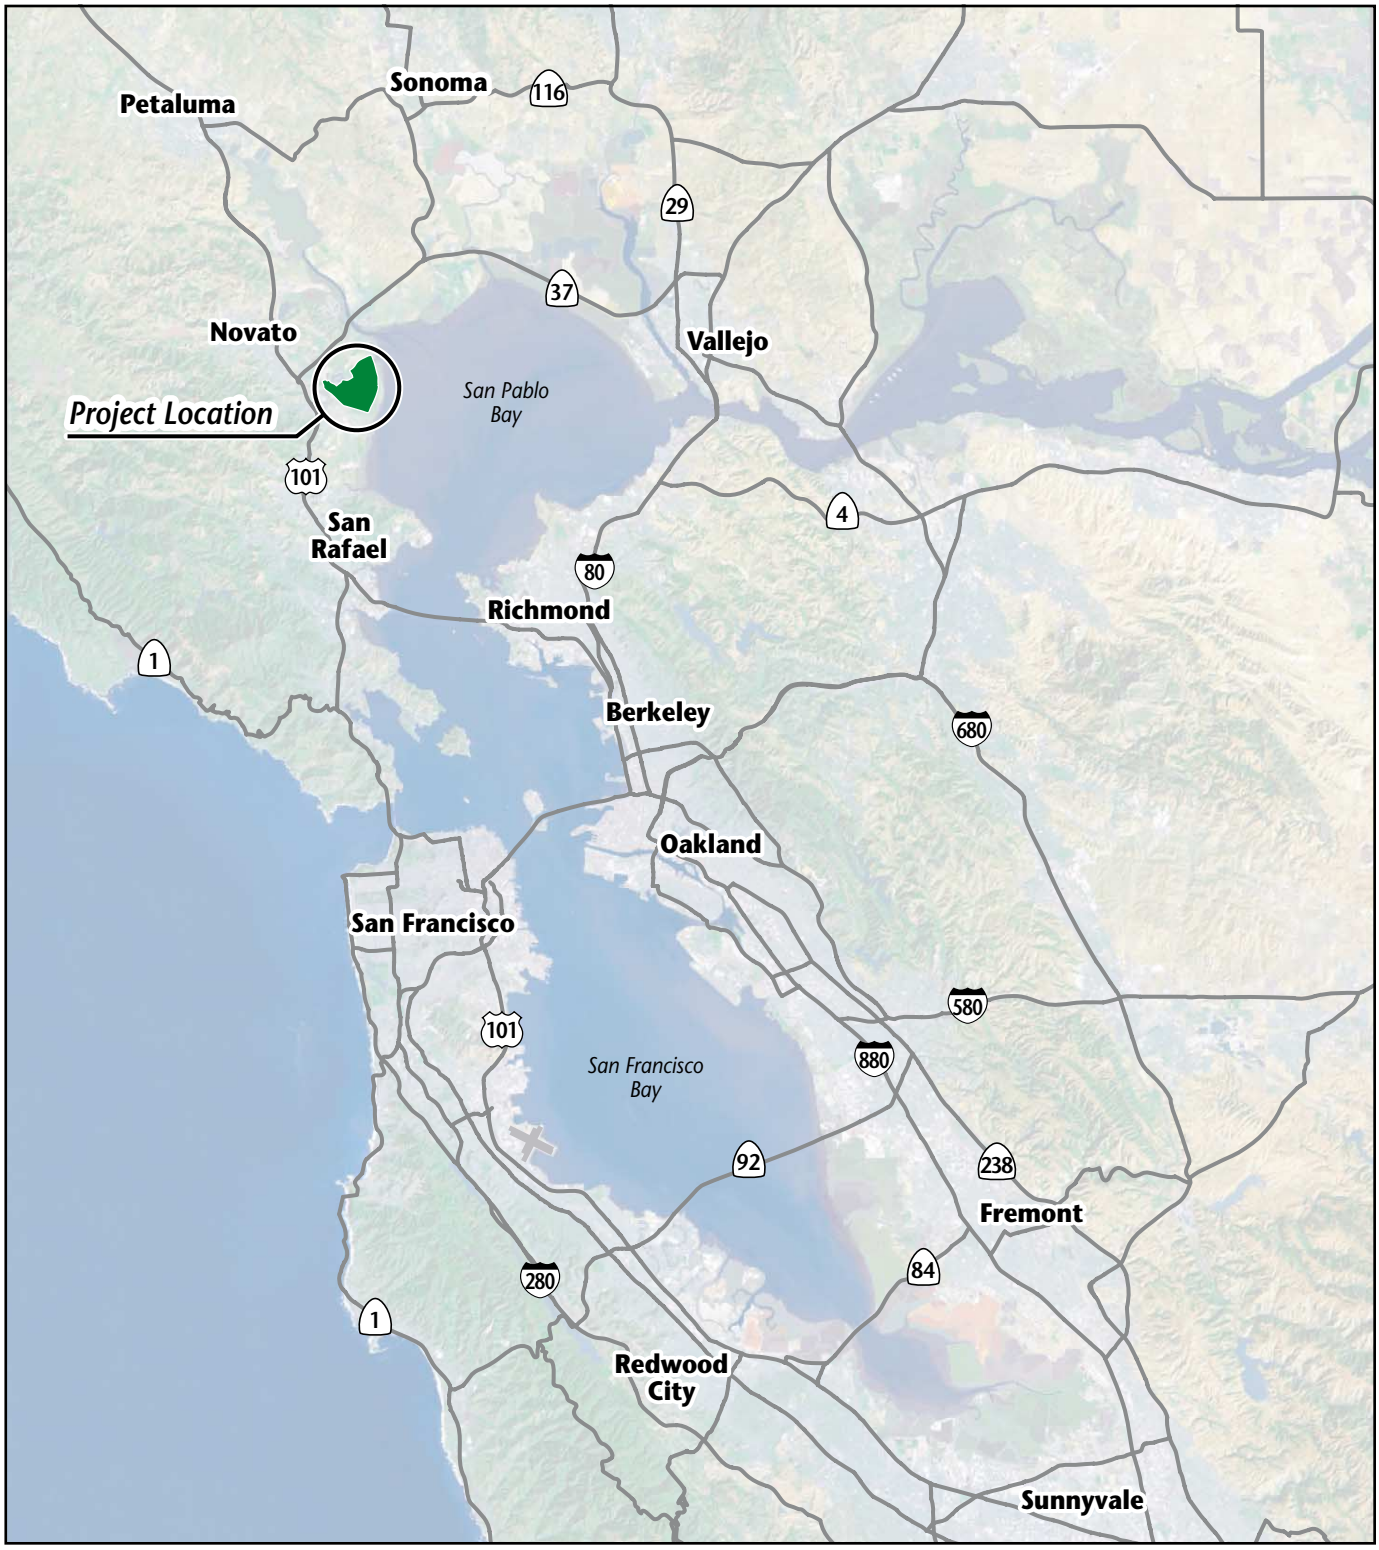

02002.02-002

Jones & Stokes
nhc northwest hydraulic consultants

Figure 1-1
Location of the Bel Marin Keys Unit V Expansion Site

Exhibit 1: Project Location and Site Map

02002.02 002

Jones & Stokes
nhc northwest hydraulic consultants

Figure 1-2
Bel Marin Keys Unit V Expansion Site

Exhibit 1: Project Location and Site Map

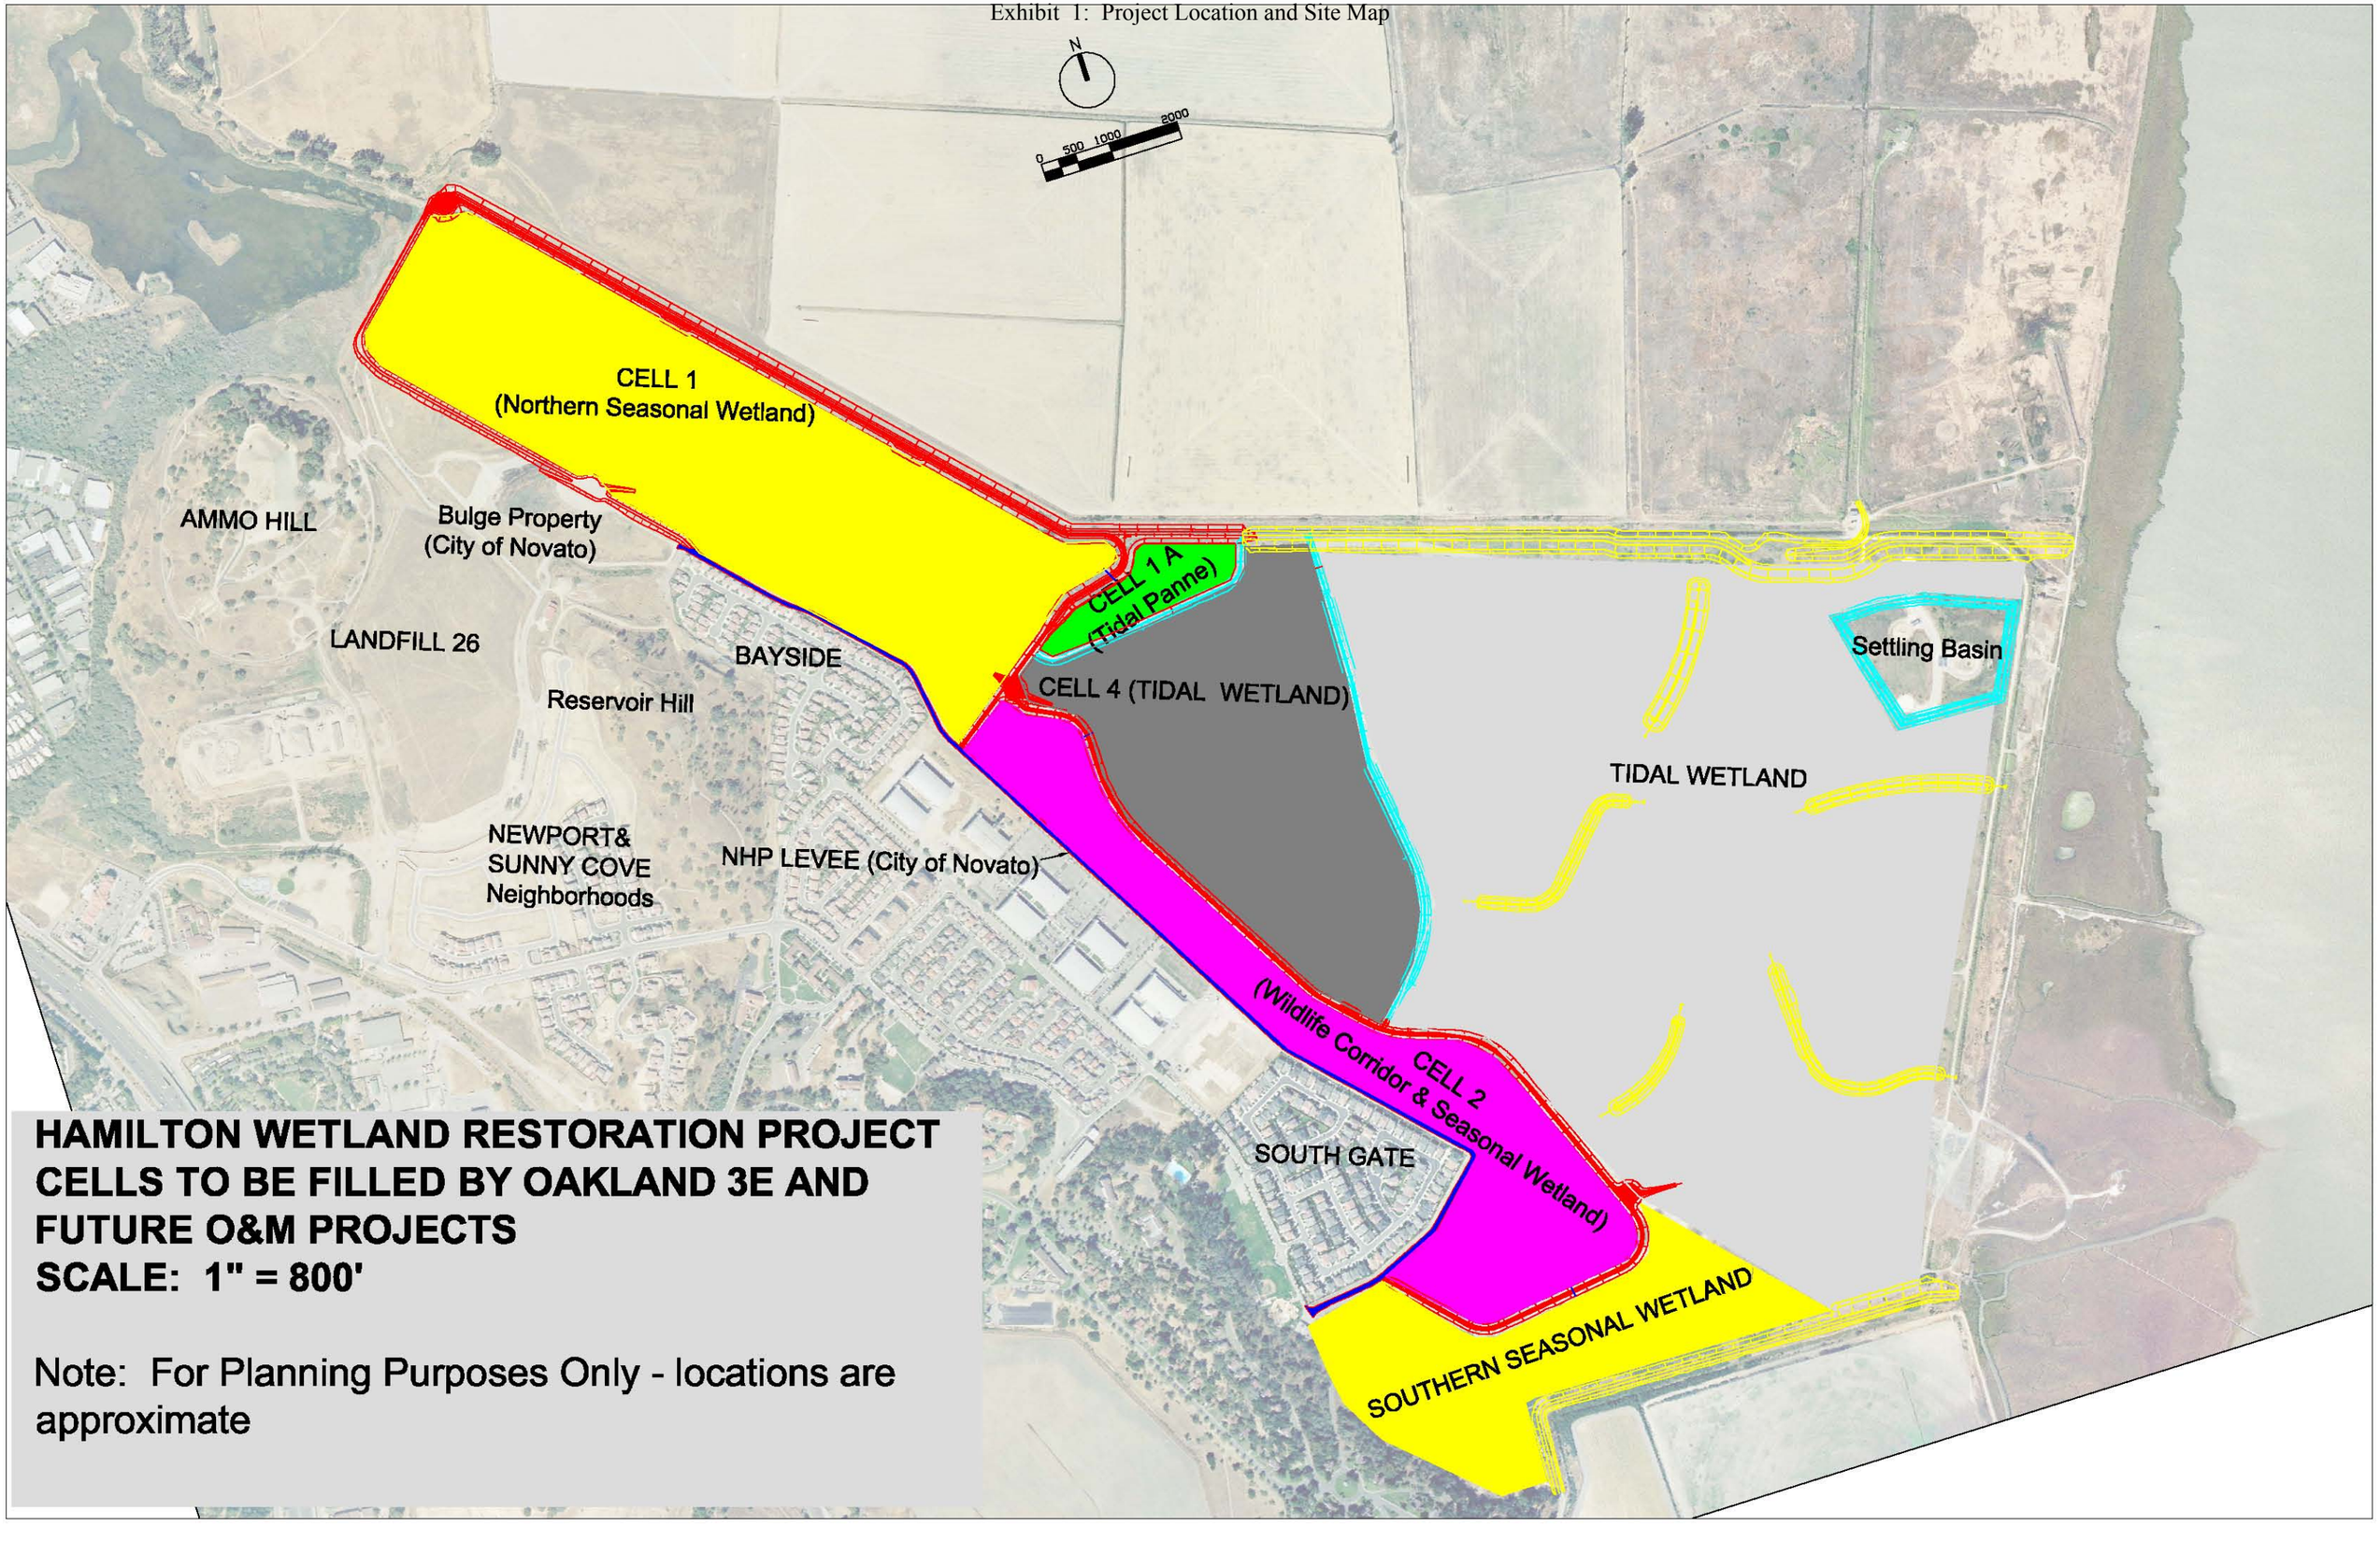

HAMILTON WETLAND RESTORATION PROJECT
CELLS TO BE FILLED BY OAKLAND 3E AND FUTURE O&M PROJECTS
SCALE: 1" = 800'

Note: For Planning Purposes Only - locations are approximate