Exhibit 3: Revised Pond A16 and A17 design plan

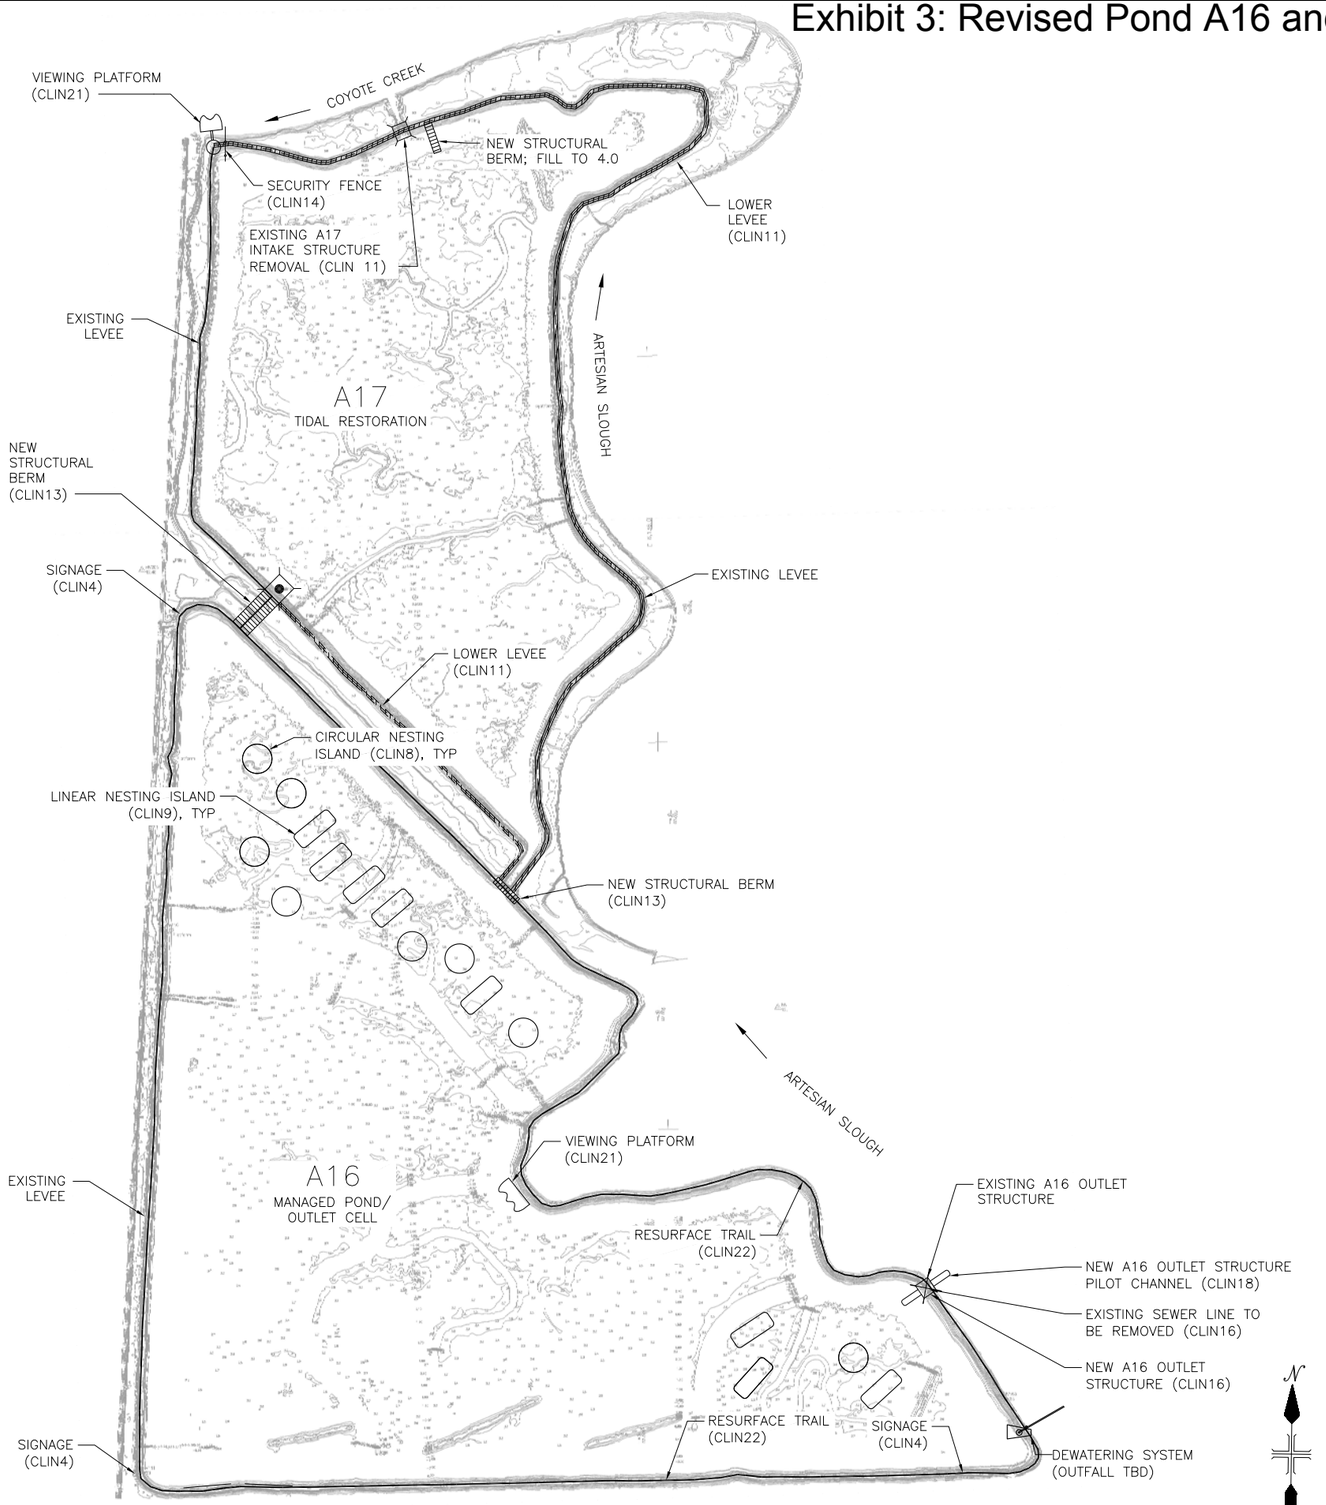

SOUTH BAY SALT POND SITE PLAN

LEGEND

CONTRACT LINE ITEM NO. (CLIN)	DESCRIPTION	AMOUNT	PHASE	SYMBOL
CLIN0004	INTERPRETIVE SIGNAGE	4 SITES	PHASE II	
CLIN0008	CIRCULAR NESTING ISLAND	8 SITES	PHASE I	
CLIN0009	LINEAR NESTING ISLAND	8 SITES	PHASE I	
CLIN0011	LOWER LEVEE	9,800 LINEAR FEET	PHASE I & II	
CLIN0013	NEW STRUCTURAL BERM	400 LINEAR FEET	PHASE II	
CLIN0015	INTAKE WCS	1 EACH	PHASE I	
CLIN0016	OUTLET WCS	1 EACH	PHASE I	
CLIN0017	CABLE FENCE	500 LINEAR FEET	PHASE II	
CLIN0018	DREDGE PILOT CHANNEL	200 LINEAR FEET	PHASE I	
CLIN0020	FISH SCREEN	1 EACH	PHASE II	
CLIN0021	PUBLIC ACCESS IMPROVEMENTS	2 EACH	PHASE II	
CLIN0022	RESURFACE TRIAL	20,400 LINEAR FEET	PHASE II	

VALUE ENGINEERING DESIGN
FINAL OPTION 2

MCMILLEN, LLC
1401 SHORELINE DR.
STE 100
BOISE, ID 83702
OFFICE: 208.342.4214
FAX: 208.342.4216

VERIFY SCALE
THIS BAR IS ONE INCH ON ORIGINAL DRAWING
0" ——— 1"
ADJUST SCALES ACCORDINGLY, IF NOT ONE INCH ON THIS SHEET

REV.	DATE	DESCRIPTION	BY
B	3/25/11	VALUE ENGINEERING REPORT FINAL OPTION 2	
A	2/25/11	VALUE ENGINEERING DESIGN	DA

DON EDWARDS SAN FRANCISCO BAY NWR

POND A16–A17 RESTORATION
OVERALL SITE PLAN

DESIGNED	DRAWN	CHECKED	DATE	DRAWING NO.
DA	DA	MM	3/25/11	8R–CA–898–182–3