Exhibit 2: Restroom and Landscape Design Plans

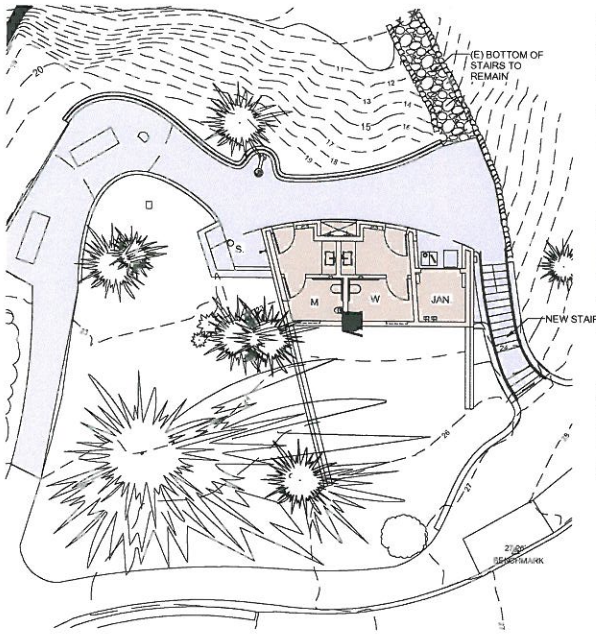

1 2008 DESIGN PROPOSAL- PHASE 1
1/8" = 1'-0"

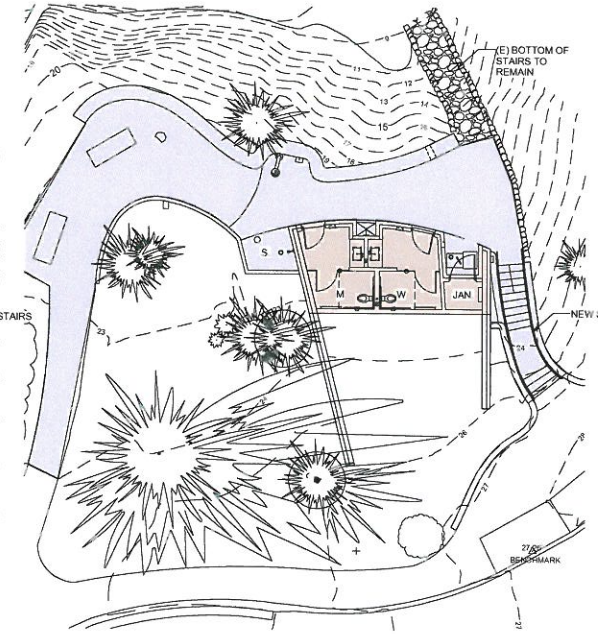

2 2011 DESIGN PROPOSAL - PHASE 2
1/8" = 1'-0"

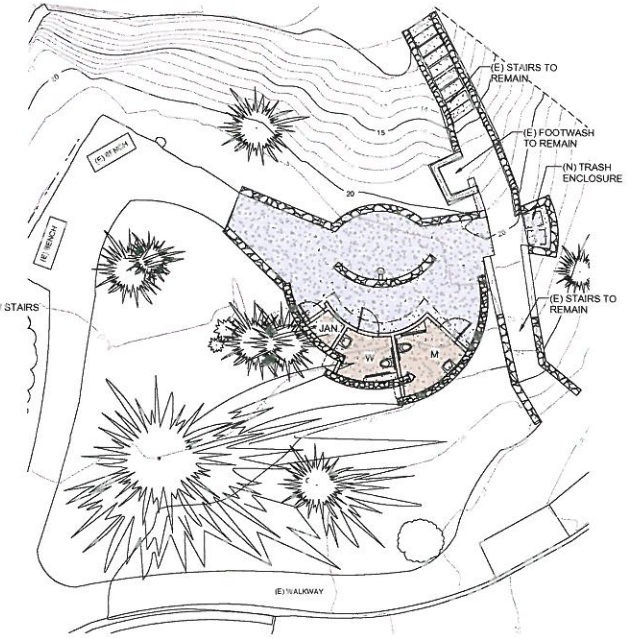

3 2012 DESIGN PROPOSAL - PHASE 3
1/8" = 1'-0"

AREA OF DISTURBANCE		1538 SQ. FT.
FLOOR AREA		376 SQ. FT.

AREA OF DISTURBANCE		1592 SQ. FT.
FLOOR AREA		304 SQ. FT.

AREA OF DISTURBANCE		740 SQ. FT.
FLOOR AREA		200 SQ. FT.

0' 4' 8' 16' 32'

PRELIMINARY

1/18/2013 2:46:29 PM

Date:	January 14, 2013
Scale:	1/8" = 1'-0" @ 24" x 36"
Drawn By:	PL
Job:	0912

AREA COMPARISON

CARMEL-BY-THE-SEA

BEACH HEAD - SOUTH RESTROOMS

SCENIC RD. AT SANTA LUCIA AVE

Carver + Schicketanz
ARCHITECTS - PLANNERS - INTERIOR DESIGNERS
PO BOX 2694 - CARMEL CA 93921 - USA
PHONE P.O. 624 2324 - FACSIMILE 624.5364
CARVERSCHICKETANZ.COM

SHEET: 1

Use of these plans and specifications in ways not intended by Carver + Schicketanz or which they were prepared and publication thereof is expressly limited to such use. Reproduction or distribution by any method, in whole or in part, is prohibited. Title to the plans and specifications remains with the architect, without prejudice. Visual contact with these plans and specifications shall constitute prima facie evidence of the acceptance of these restrictions.

Exhibit 2: Restroom and Landscape Design Plans

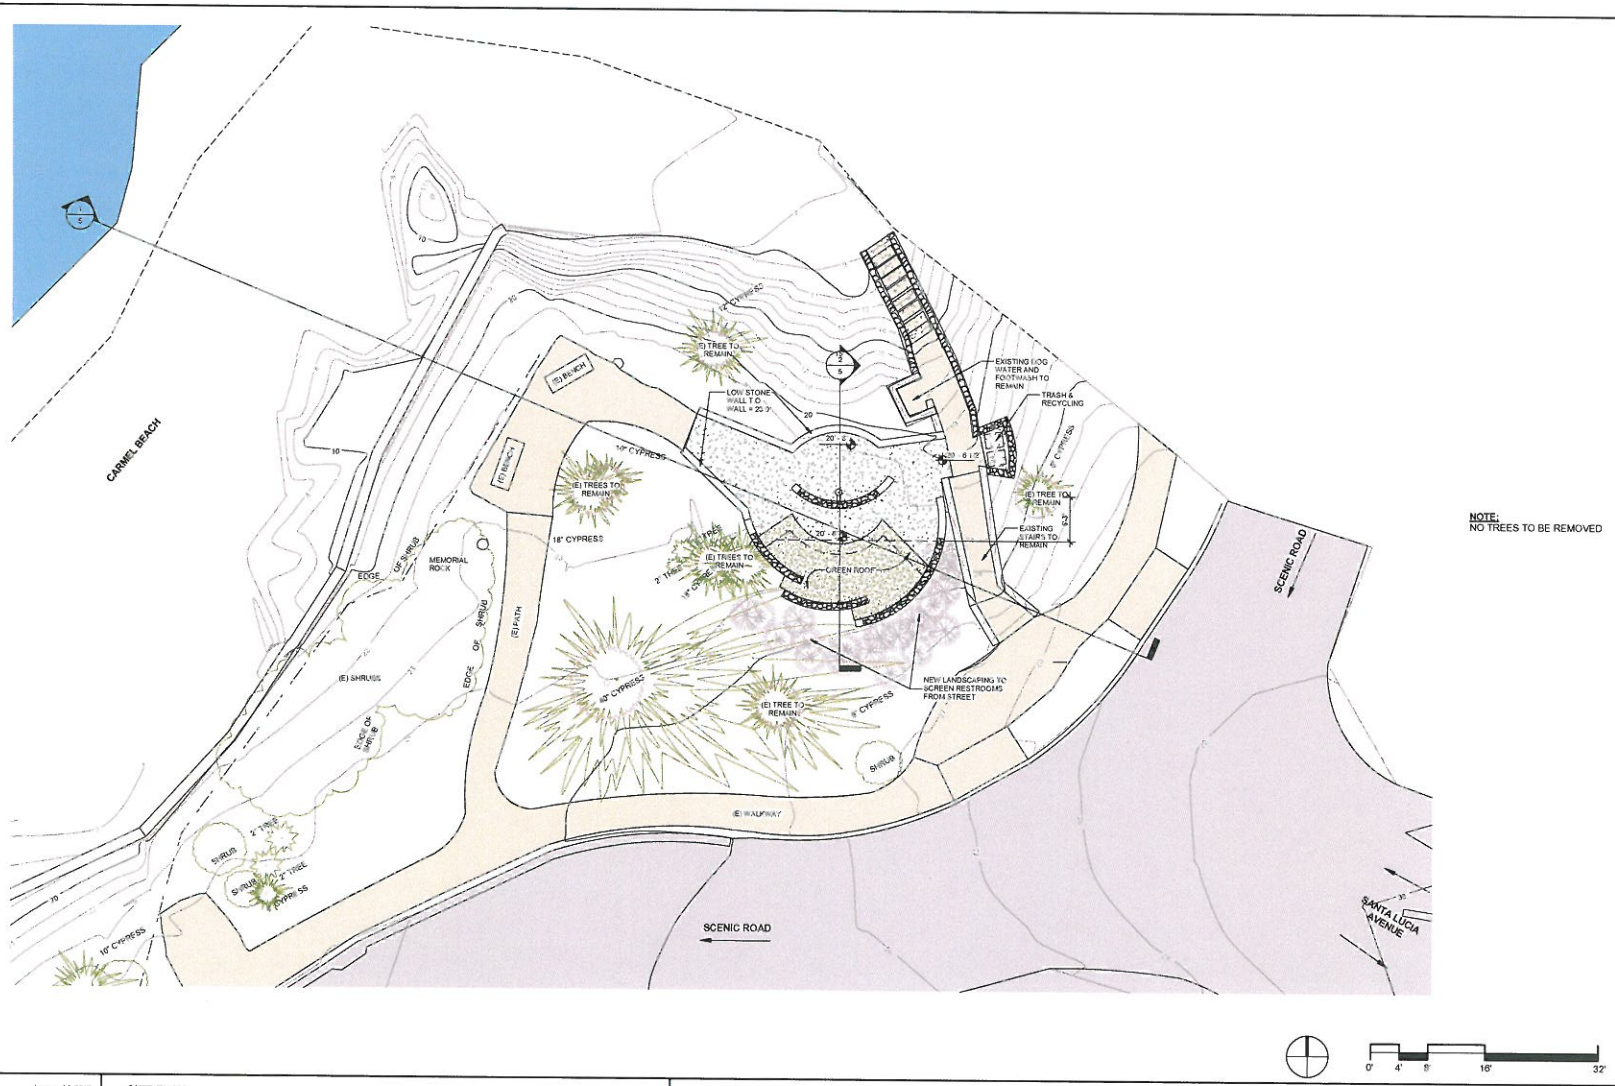

PRELIMINARY	Date: January 14, 2013	SITE PLAN	
	Scale: 1/8" = 1'-0" @ 24" x 36"	CARMEL-BY-THE-SEA	
	Drawn By: PL	BEACH HEAD - SOUTH RESTROOMS	
1/15/2013 8:47:08 AM	Job: 0912	SCENIC RD. AT SANTA LUCIA AVE	

Carver + Schicketanz
ARCHITECTS · PLANNERS · INTERIOR DESIGNERS

PO BOX 2684 · CARMEL CA 93921 · USA
PHONE 831.624.2694 · FACSIMILE 624.0324
CARVERSCHICKETANZ.COM

SHEET: 2

Exhibit 2: Restroom and Landscape Design Plans

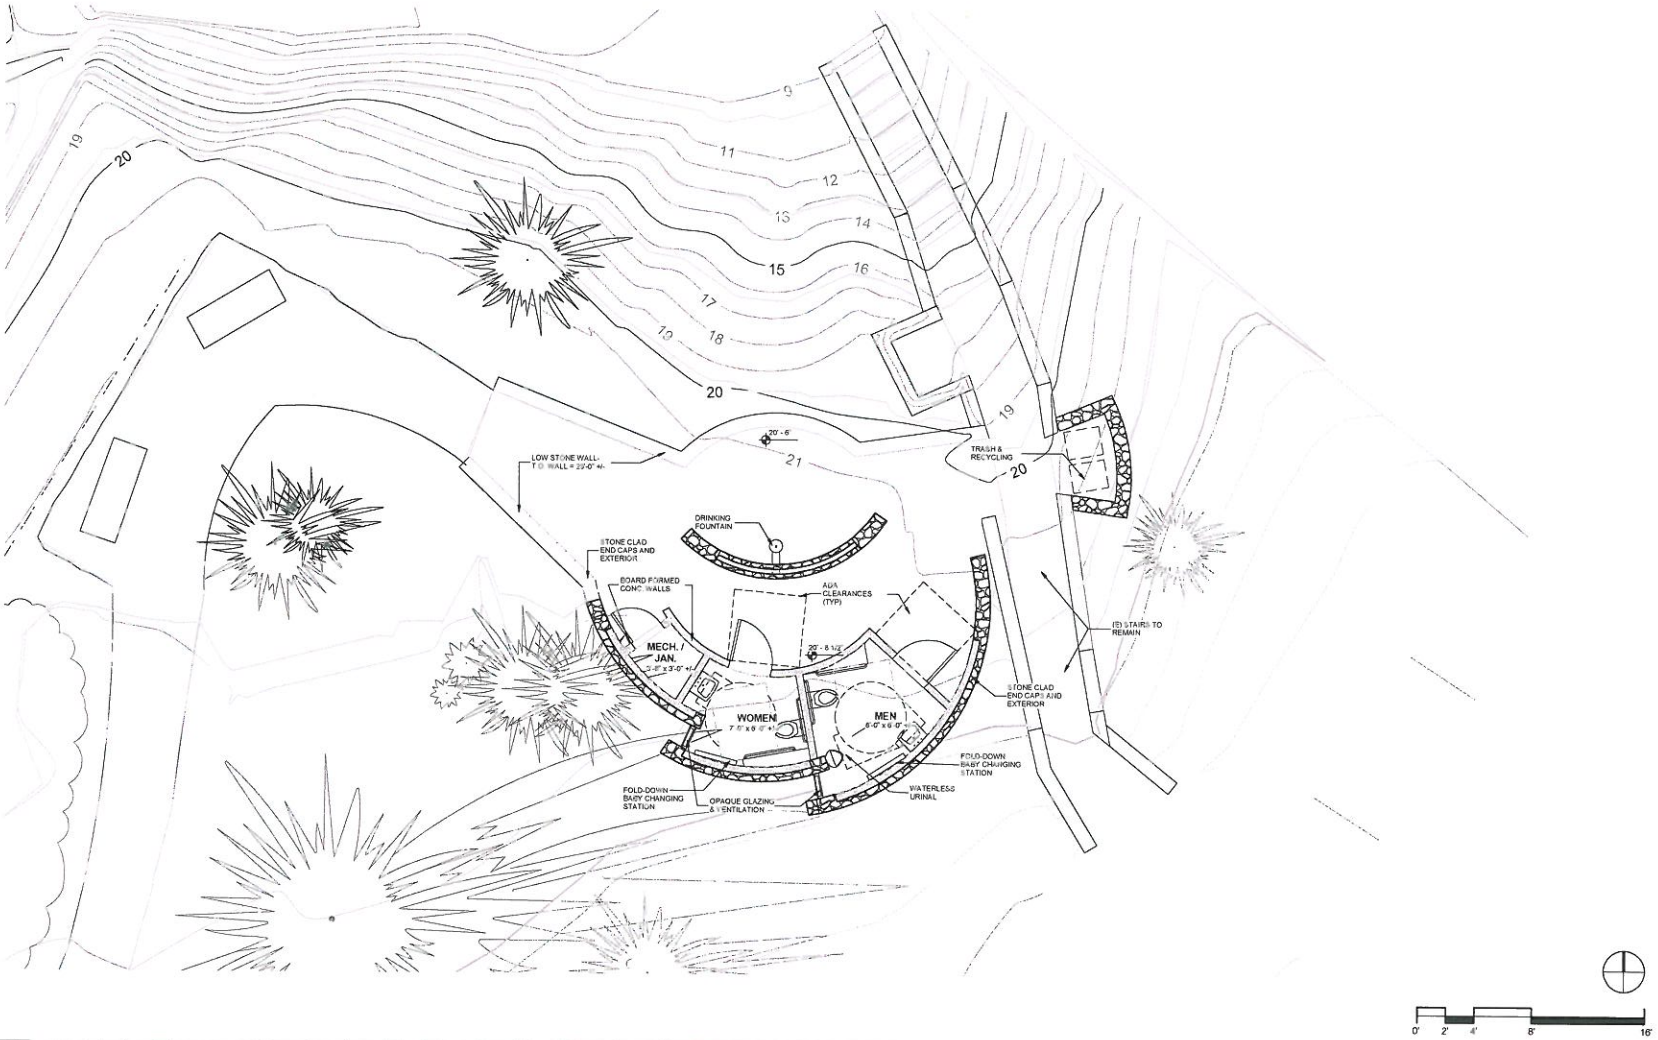

PRELIMINARY

1/15/2013 8:47:37 AM

Date:	January 14, 2013
Scale:	1/4" = 1'-0" @ 24" x 36"
Drawn By:	PL
Job:	0912

PROPOSED FLOOR PLAN

CARMEL-BY-THE-SEA

BEACH HEAD - SOUTH RESTROOMS

SCENIC RD. AT SANTA LUCIA AVE

Carver + Schlocketanz
ARCHITECTS · PLANNERS · INTERIOR DESIGNERS

PO BOX 2694 · CARMEL CA 93921 · USA
PHONE 831.624.5394 · FACSIMILE 624.6341
CARVER@SCHLOCKETANZ.COM

SHEET

3

Use of these plans and specifications shall be restricted to the original site for which they were prepared and publication thereof is expressly limited to such use. Reproduction or publication by any method, whole or in part, is prohibited. Title to the plans and specifications remains with the architect/engineer/designer. Visual contact with these plans and specifications shall constitute prima facie evidence of the acceptance of these restrictions.

Exhibit 2: Restroom and Landscape Design Plans

VIEW LOOKING SOUTH

VIEW LOOKING WEST

VIEW LOOKING NORTH

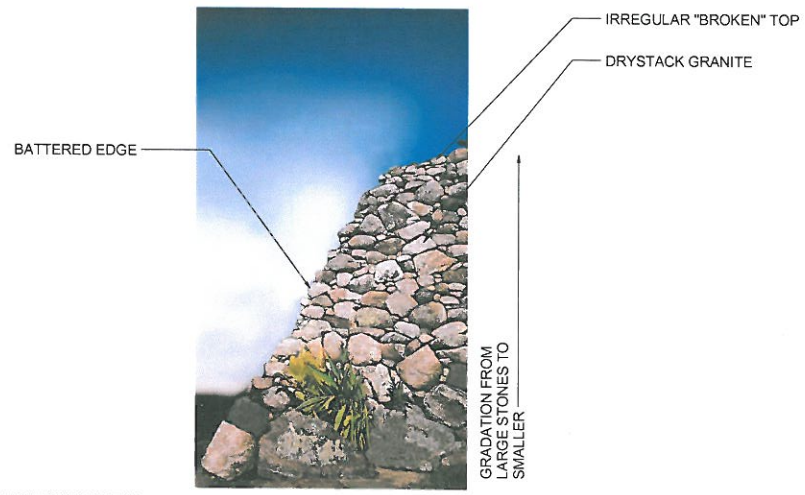

STONE WALL DETAIL

PRELIMINARY	Date: January 14, 2013	PERSPECTIVES	Carver + Schicketanz ARCHITECTS · PLANNERS · INTERIOR DESIGNERS	SHEET:
	Scale: @ 24" x 36"	CARMEL-BY-THE-SEA	PO BOX 2654 · CARMEL CA 93921 · USA	4
	Drawn By: PL	BEACH HEAD - SOUTH RESTROOMS	PHONE 831.624.2204 · FACSIMILE 624.0364	
1/15/2013 9:53:16 AM	Job: 0912	SCENIC RD. AT SANTA LUCIA AVE	CARVERSCHICKETANZ.COM	

Exhibit 2: Restroom and Landscape Design Plans

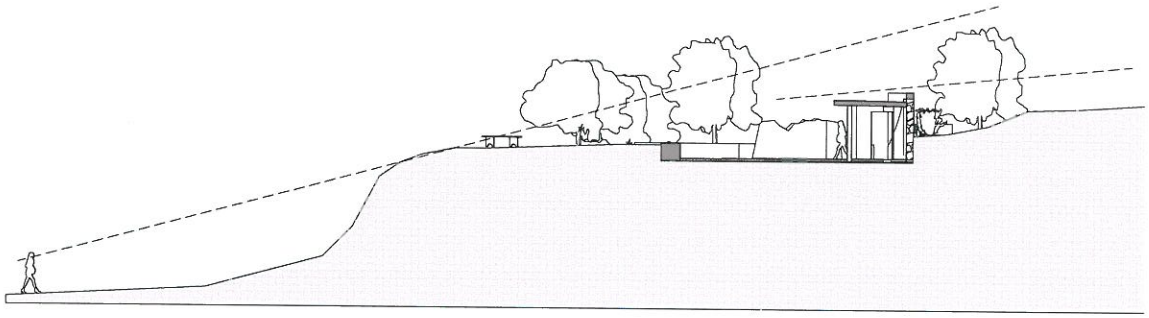

1 Section 1
1/8" = 1'-0"

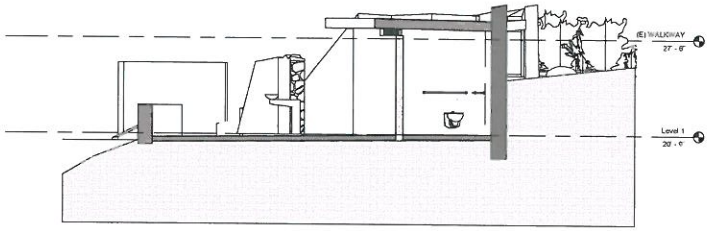

2 Section 2
1/4" = 1'-0"

PRELIMINARY

1/15/2013 8:42:38 AM

Date:	January 14, 2013
Scale:	As indicated @ 24" x 36"
Drawn By:	PL
Job:	0912

Sections

CARMEL-BY-THE-SEA

BEACH HEAD - SOUTH RESTROOMS

SCENIC RD. AT SANTA LUCIA AVE

Carver + Schicketanz
ARCHITECTS · PLANNERS · INTERIOR DESIGNERS
PO BOX 2684 · CARMEL CA 93921 · USA
PHONE 831.624.7204 · FACSIMILE 624.0514
CARVERSCHICKETANZ.COM

SHEET:
5

Exhibit 2: Restroom and Landscape Design Plans

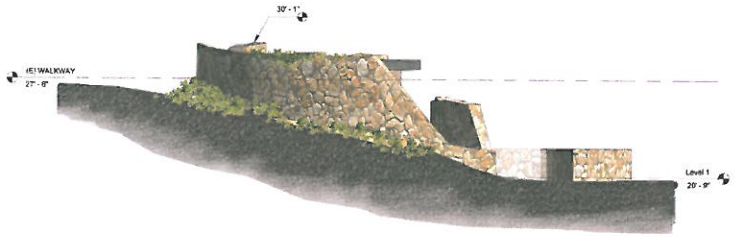

EAST ELEVATION

1/4" = 1'-0"

NORTH ELEVATION

1/4" = 1'-0"

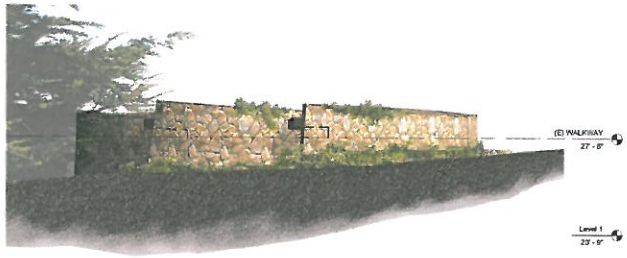

SOUTH ELEVATION

1/4" = 1'-0"

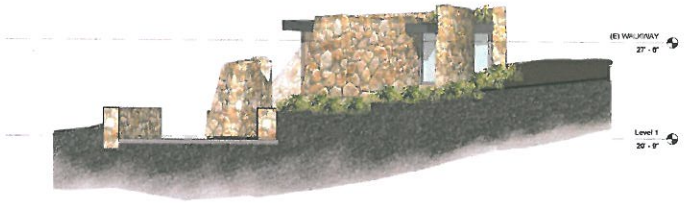

WEST ELEVATION

1/4" = 1'-0"

0' 2' 4' 8' 16'

PRELIMINARY	Date: January 14, 2013	EXTERIOR ELEVATIONS	
	Scale: 1/4" = 1'-0" @ 24" x 36"	CARMEL-BY-THE-SEA	
	Drawn By: PL	BEACH HEAD - SOUTH RESTROOMS	
1/15/2013 8:47:40 AM	Job: 0912	SCENIC RD. AT SANTA LUCIA AVE	

Carver + Schicketanz
ARCHITECTS · PLANNERS · INTERIOR DESIGNERS

PO BOX 2684 · CARMEL CA 93921 · USA
PHONE 831.624.2204 · FACSIMILE 624.6264
CARVERSCHICKETANZ.COM

SHEET: 6