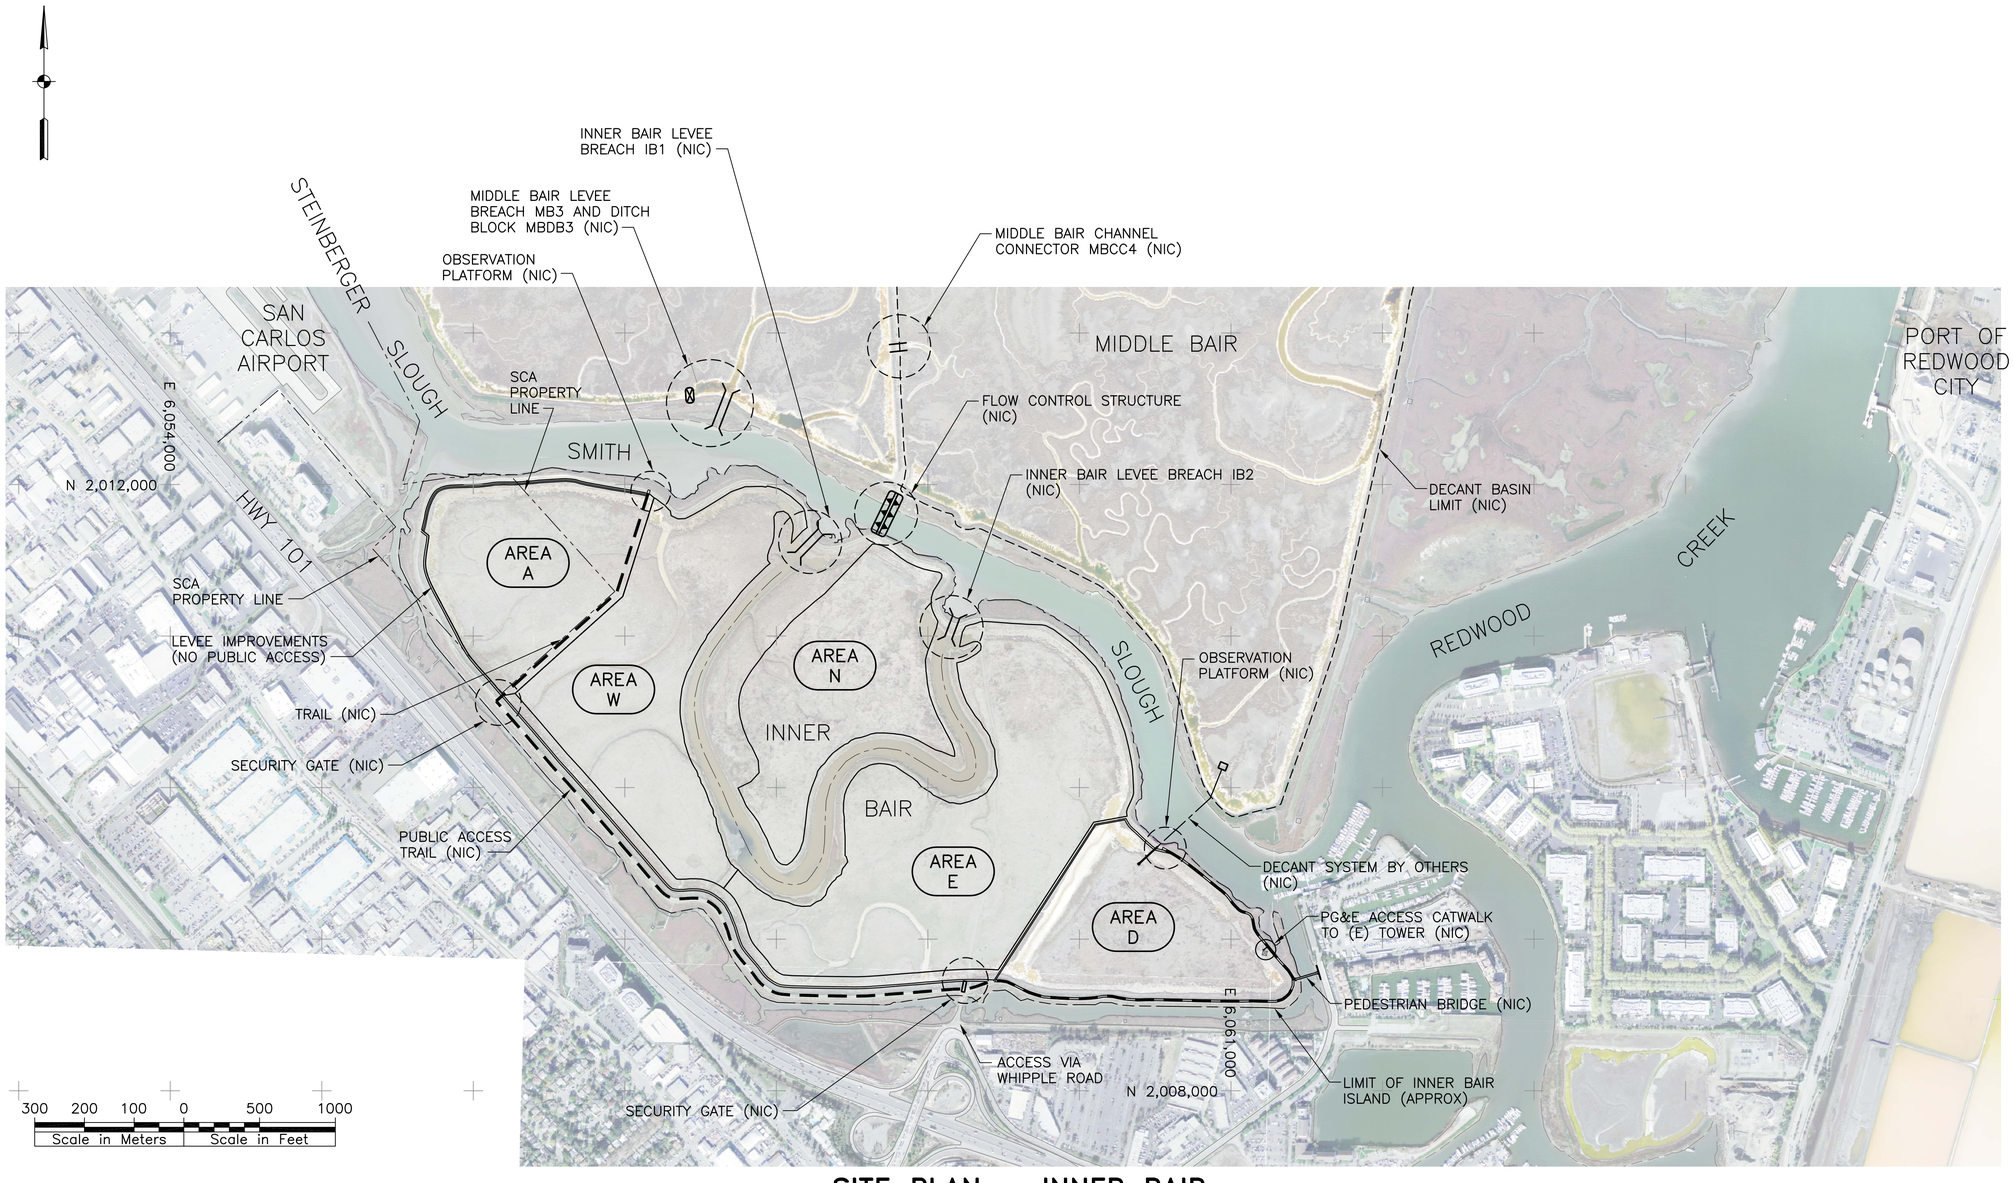

LEGEND

- LEVEE BREACH
- DITCH BLOCK
- CHANNEL CONNECTION
- FLOW CONTROL STRUCTURE
- TRANSITIONAL MARSH (FILL)
- IMPROVED TRAIL
- (E) SHORELINE (APPROX)
- (E) AIRPORT PROPERTY LINE (APPROX)
- LEVEE/BERM IMPROVEMENTS

300 200 100 0 500 1000

Scale in Meters | Scale in Feet

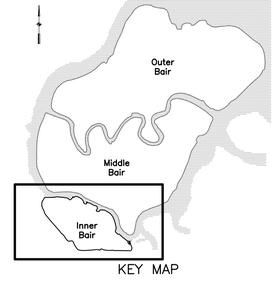

KEY MAP

SITE PLAN – INNER BAIR

REV.	DATE	DESCRIPTION	BY
△			

DON EDWARDS SAN FRANCISCO BAY NATIONAL WILDLIFE REFUGE

BAIR ISLAND RESTORATION–INNER BAIR

SITE PLAN — INNER BAIR

DESIGNED	DRAWN	CHECKED	DATE	DRAWING NO.
DT	NN	DT	05/04/07	1R–CA–898–175.1–C1.0