Suzanne -
Here is some relevant
Chiate material from
files. The easement
supposed to be located
st & adjacent to the
isting dirt road. Not
n it & not east of it.
uch Greenburg & I
lked the site one day &
ed to that. This is
t acceptable (the location
sent me.). His in
w for an amendment
change the wording
the condition. Please
ll Lynne Heacox. He'll
plain the amendment
you. Thanks/Bye
Chen

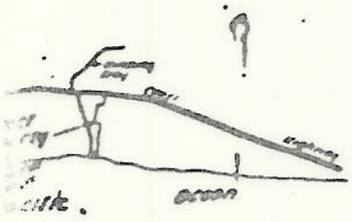

VICINITY MAP
Scale 1 = 2000

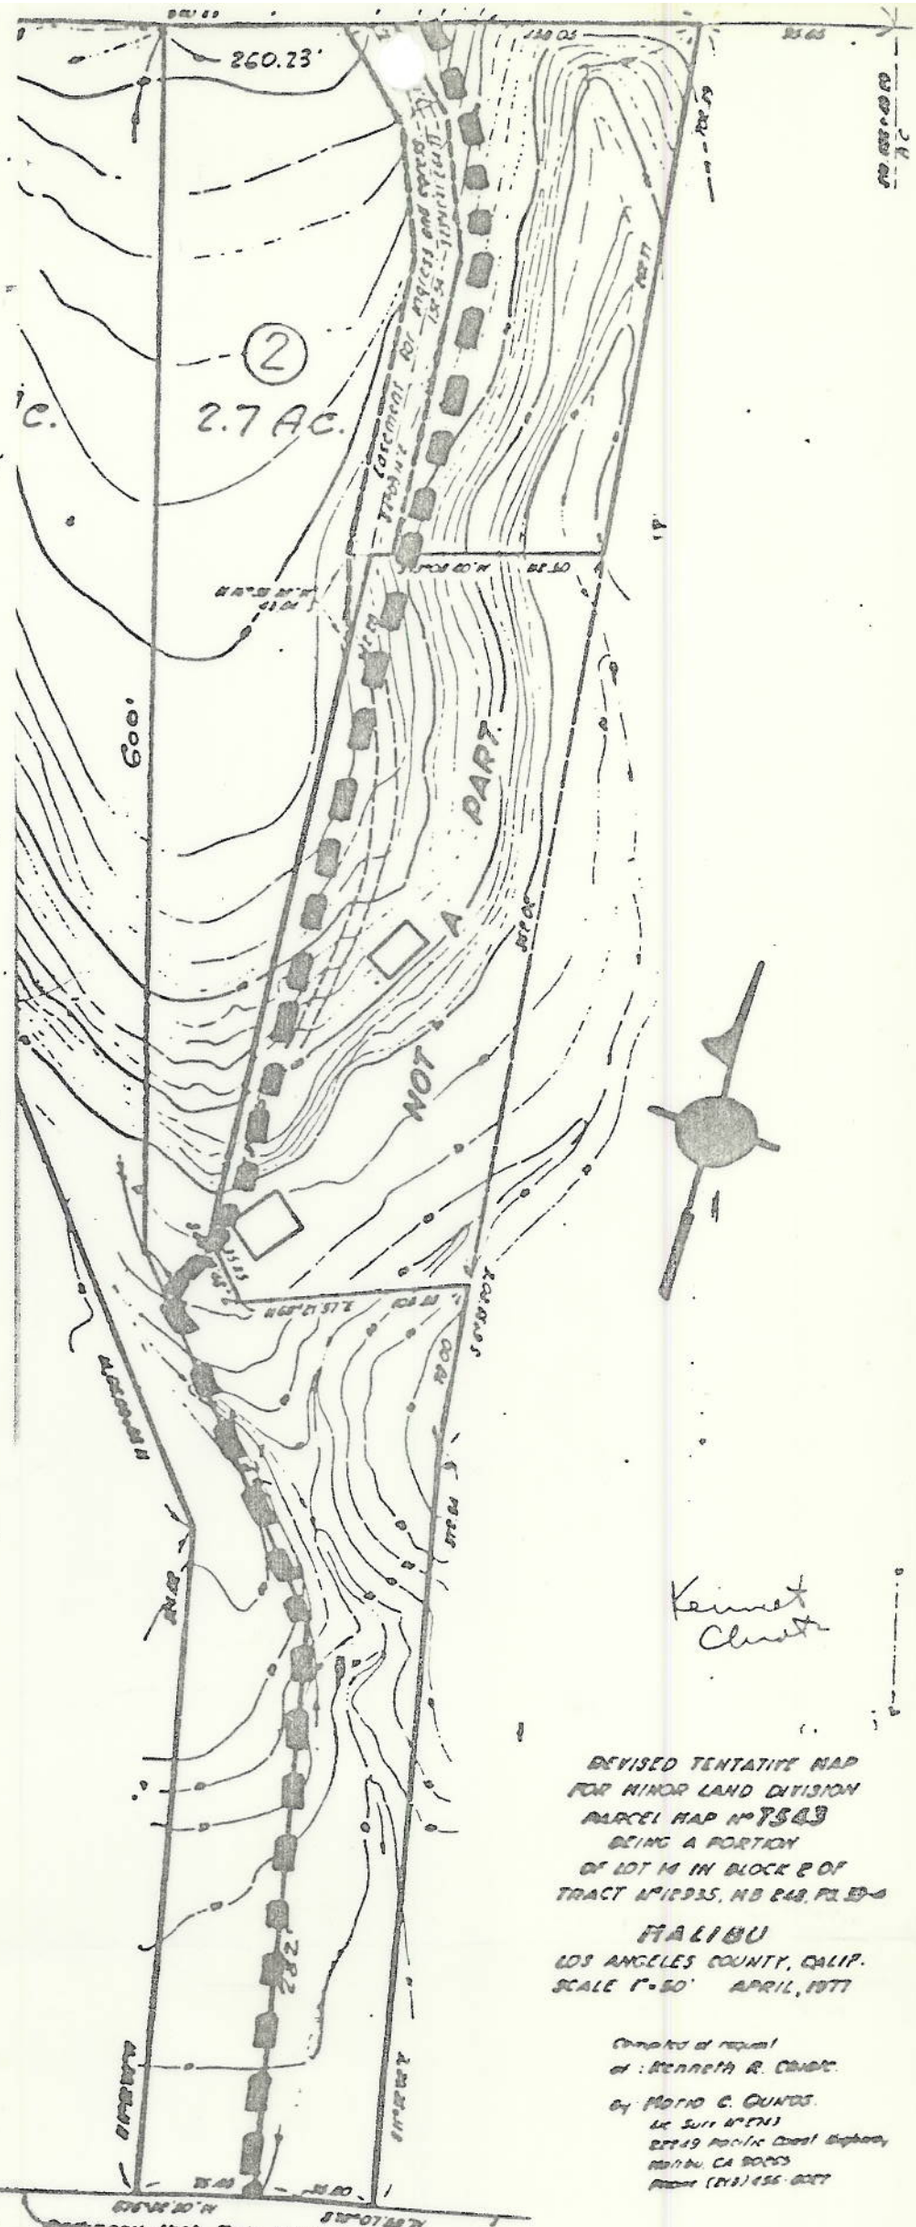

Kenneth Chiate

REVISED TENTATIVE MAP
FOR MINOR LAND DIVISION
PARCEL MAP No 7543
BEING A PORTION
OF LOT 14 IN BLOCK 2 OF
TRACT No 12935, MB 248, PG 39-4

MALIBU
LOS ANGELES COUNTY, CALIF.
SCALE 1" = 50' APRIL, 1977

Compiled at request
of: Kenneth R. Chiate
by: Mario C. Quinos
Lic Surv No 2743
22249 Pacific Coast Highway
Malibu, CA 90265
Phone (213) 456-6027

EXHIBIT C