Exhibit 7: Bliss Construction and Grading Plans

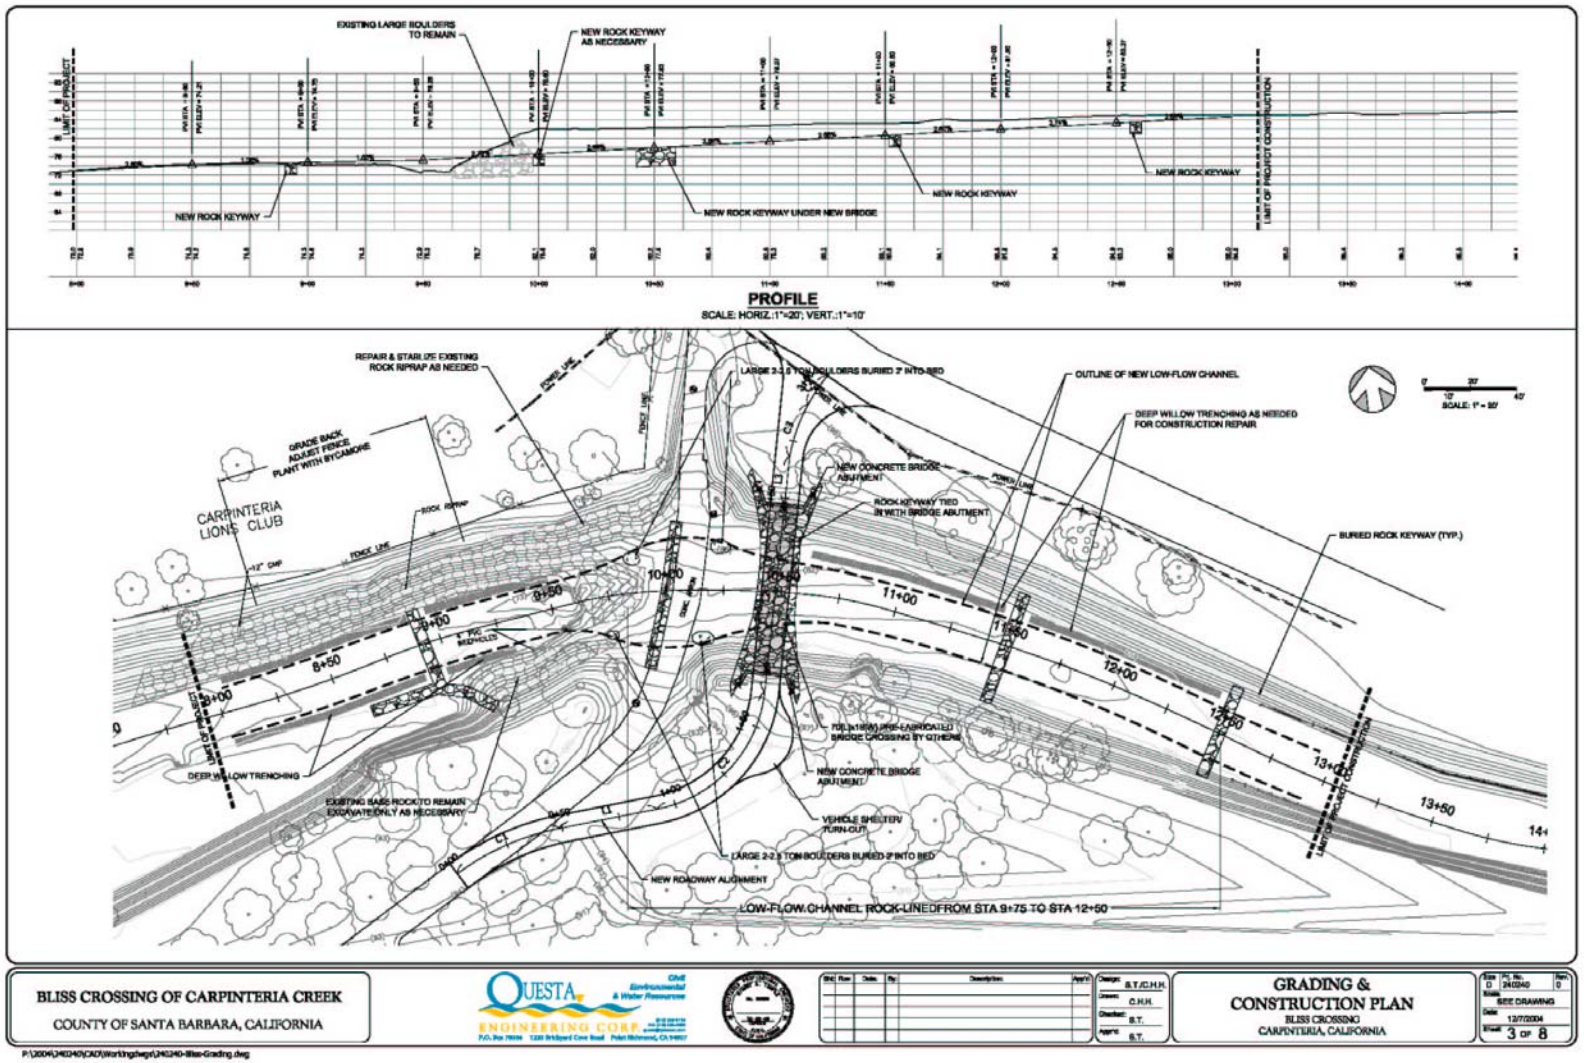
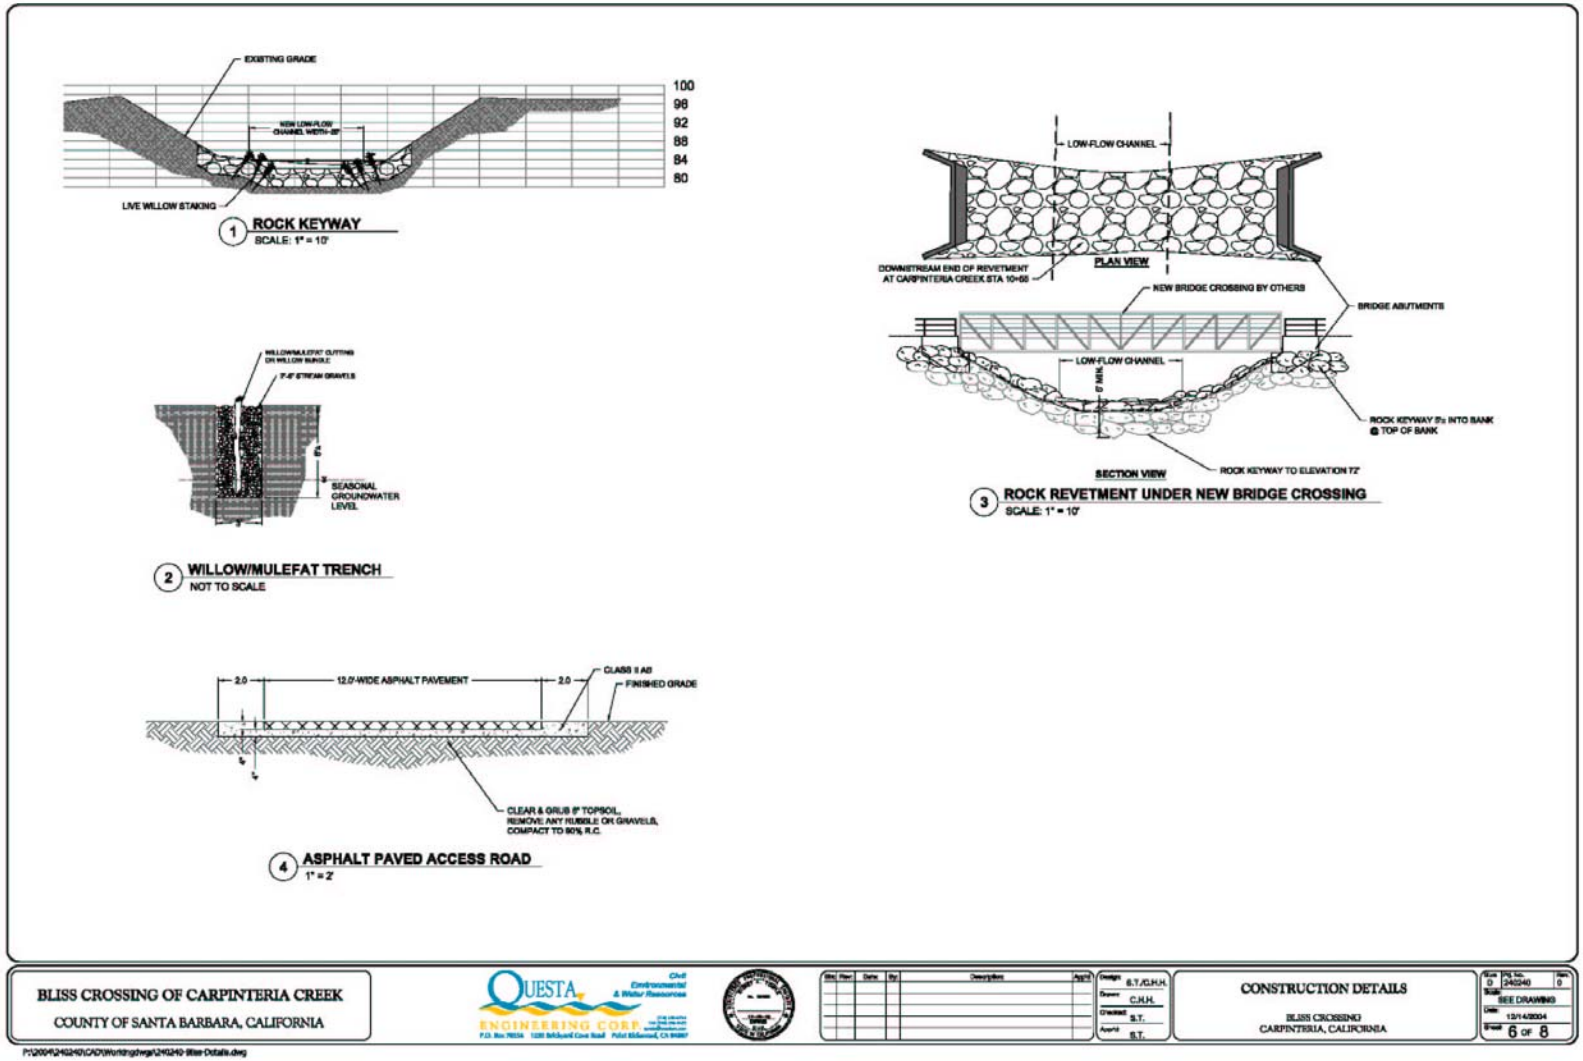
Exhibit 7: Bliss Construction and Grading Plans