Exhibit 2: Site Map

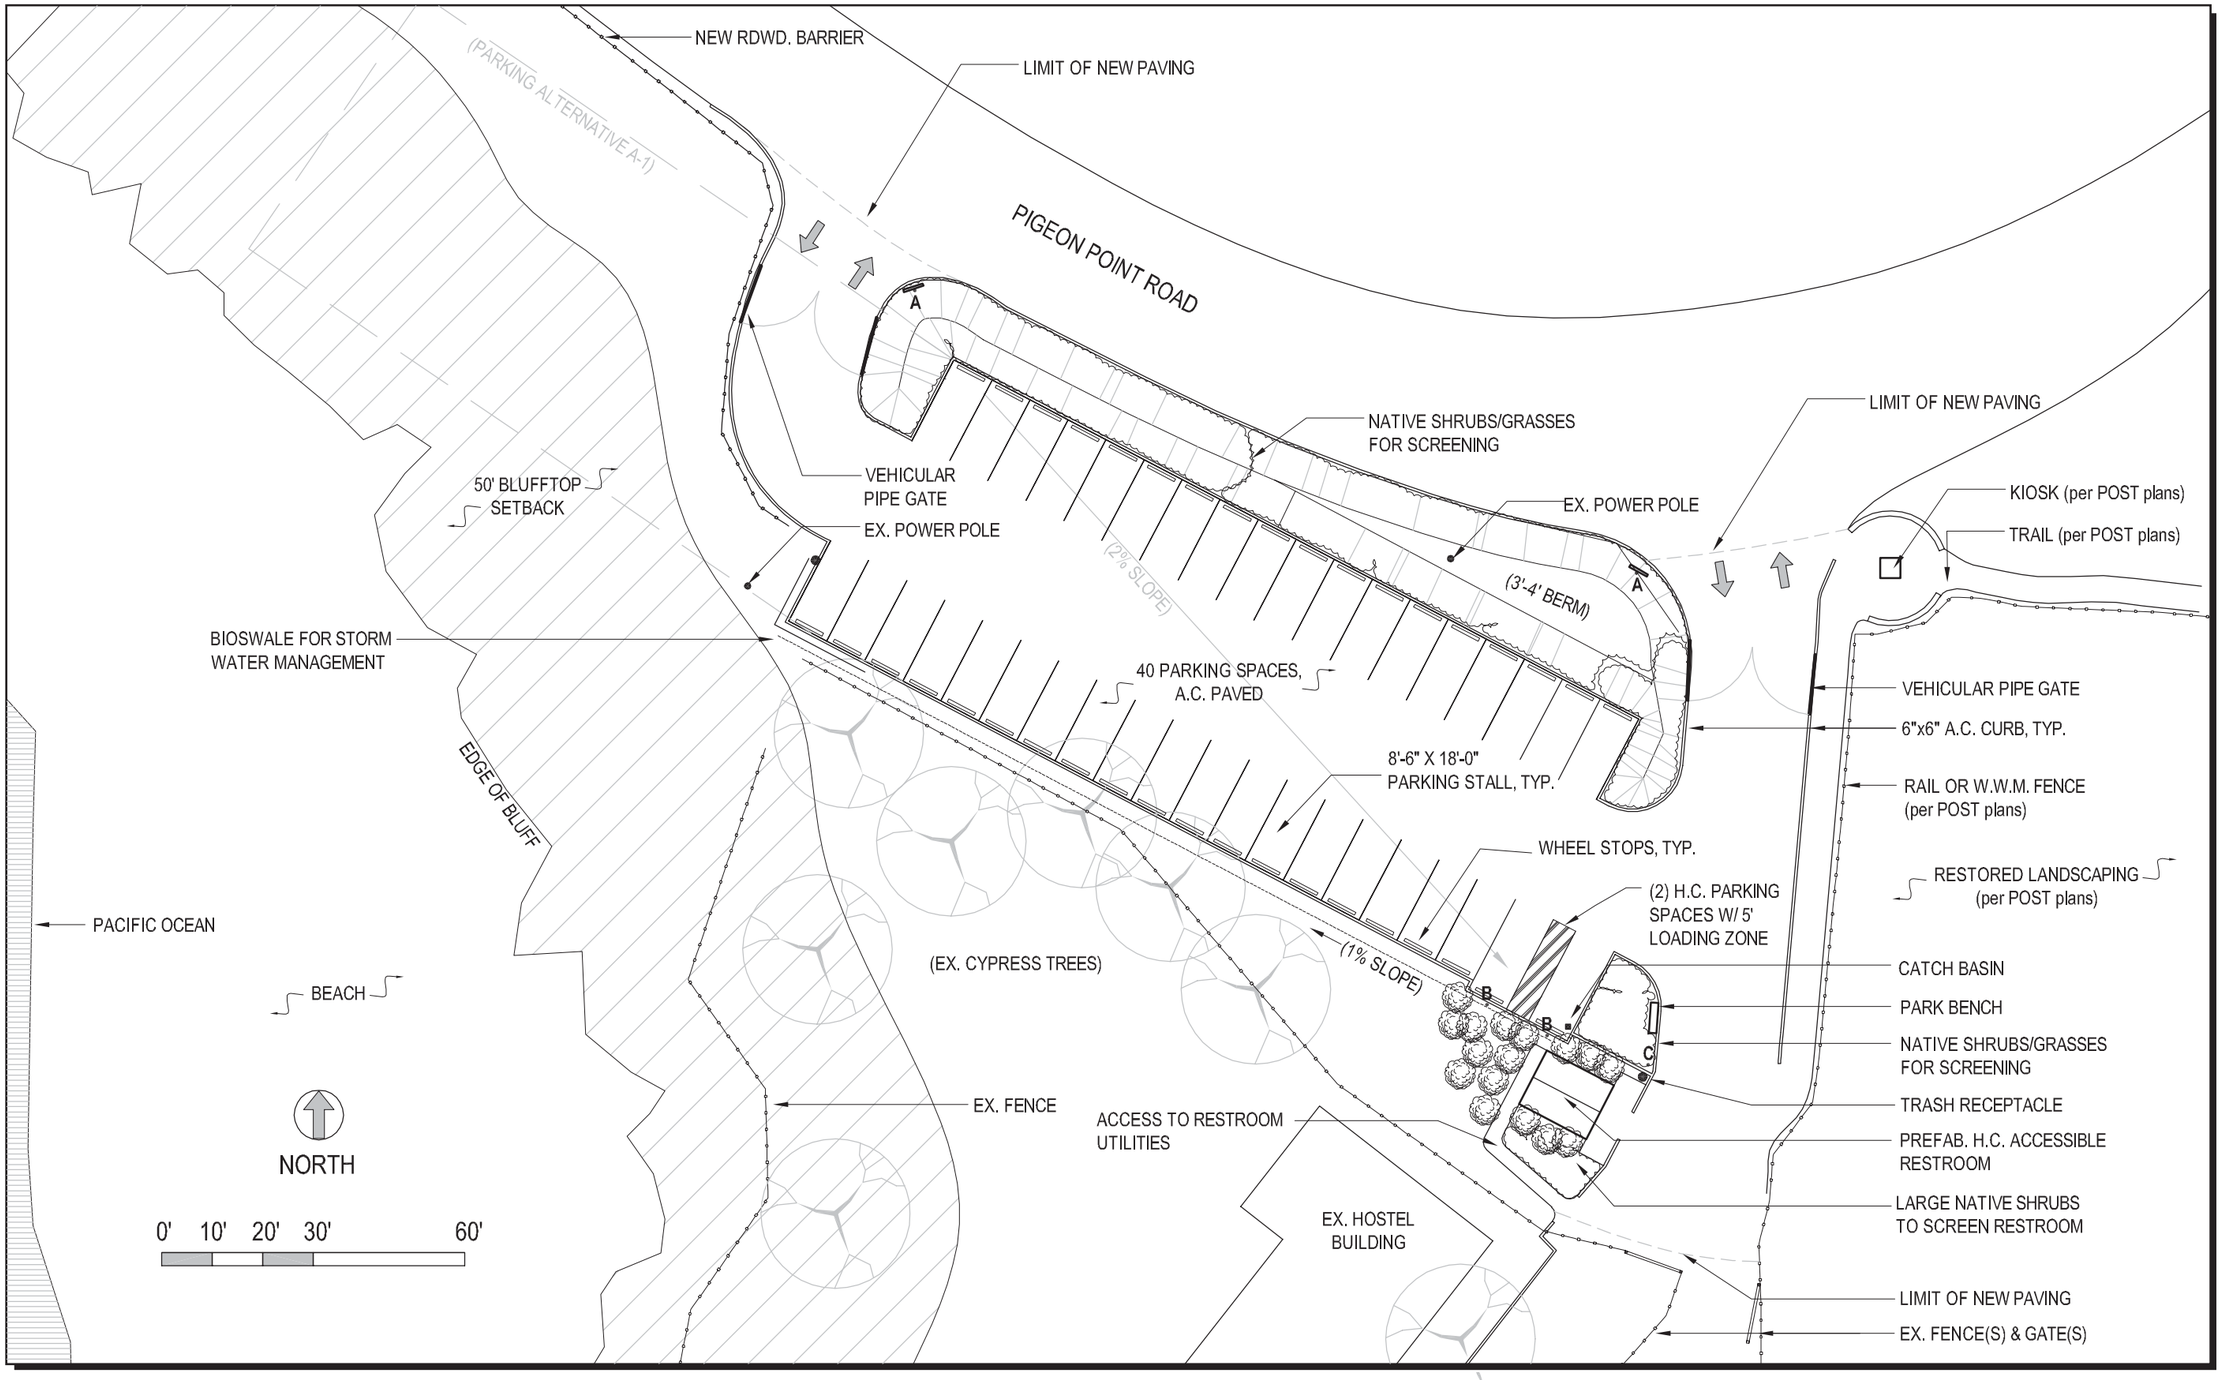

FIG. 5: PREFERRED PARKING AREA CONCEPT PLAN

Pigeon Point Parking Study

LandPeople *landscape architects & planners*

SIGN SCHEDULE

- A PARK ENTRY SIGN
- B HANDICAP PARKING SIGN
- C NO ENTRY SIGN