SUNSET CLIFFS BLVD.
CORDOVA ST.
LADERA STREET
CORNISH DR.
AMIFORD DR.
STAFFORD PL.
4515 LADERA STREET
LOMA LAND PROPERTIES
GARBAGE BEACH OUTFALL
LADERA STREET PROPERTIES
LOWER PARKING LOT
VEGETATED BIO-SWALE WIDTH AND DEPTH SHALL BE FIELD VERIFIED
UPPER PARKING LOT
GARBAGE BEACH
GRAVEL CAUSEWAY LOCATIONS SHALL BE FIELD VERIFIED
POINT LOMA NAZARENE UNIVERSITY
WESTERN LOOP ROAD
PACIFIC OCEAN
CULVERT CANYON
POINT LOMA NAZARENE UNIVERSITY
U.S. NAVY PROPERTY

AERIAL PANEL LAYOUT
SUNSET CLIFFS NATURAL PARK
WBS# S-10091
BERGEN/MARQUIS
AUGUST 10, 2010

SUNSET CLIFFS NATURAL PARK

LEGEND

- 6' ADA TRAIL
- 8' MULTI-USE TRAIL
- 6' PRIMARY TRAIL
- 3' SECONDARY TRAIL
- OVERLOOK
- PARK BOUNDARY
- ENTRY MONUMENT

N
W E
S

0 80 160 240
SCALE 1"=80'

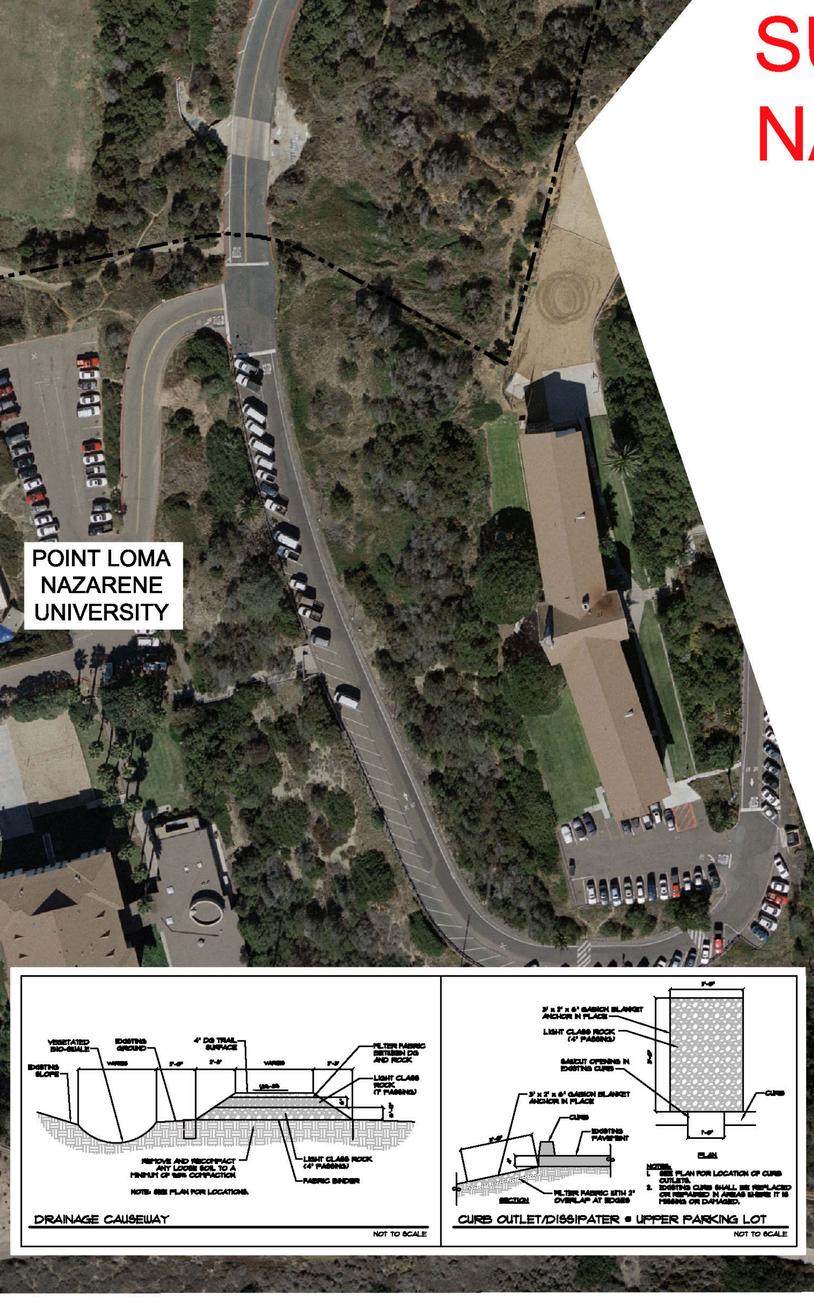

Estrada Land Planning
Urban Design Landscape Architecture Computer Imaging
619.236.0143
755 Broadway Circle, Suite 300
San Diego, California 92101-6161
619.236.0578 Fax
ELP@EstradaLandPlan.com

MARCH 10, 2014
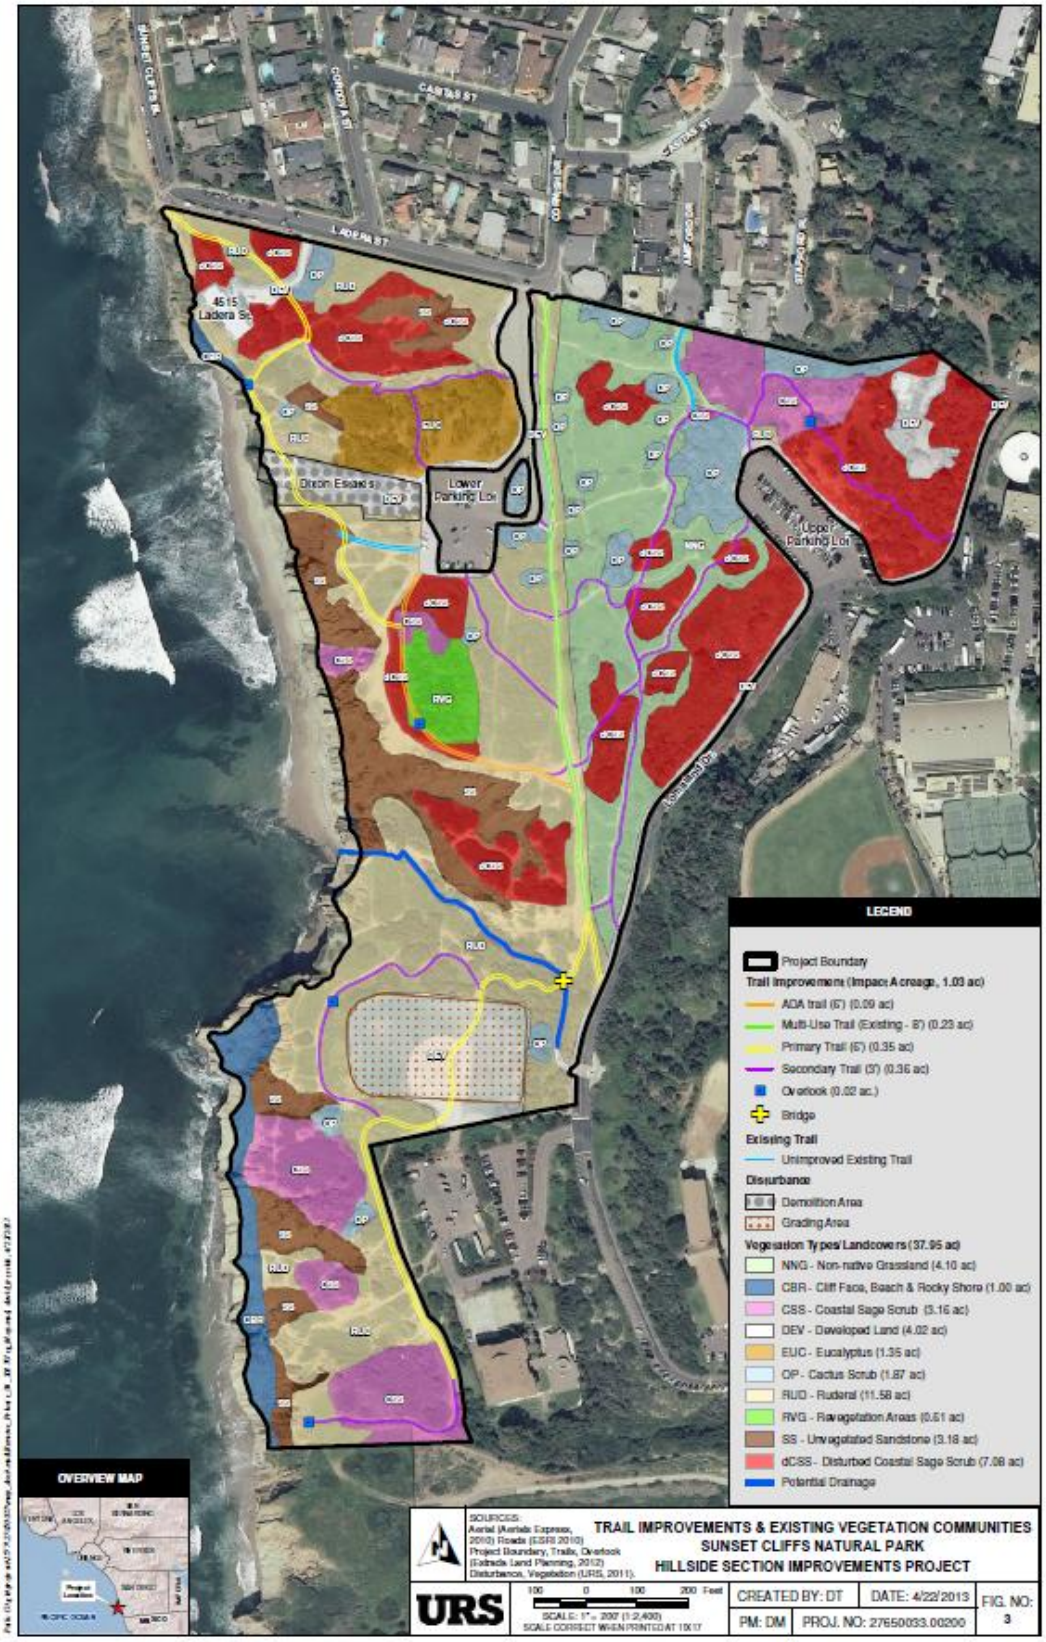
Exhibit 3: Site Design Plan