Exhibit 3: Phase 2: Ravenswood Ponds Proposed Actions

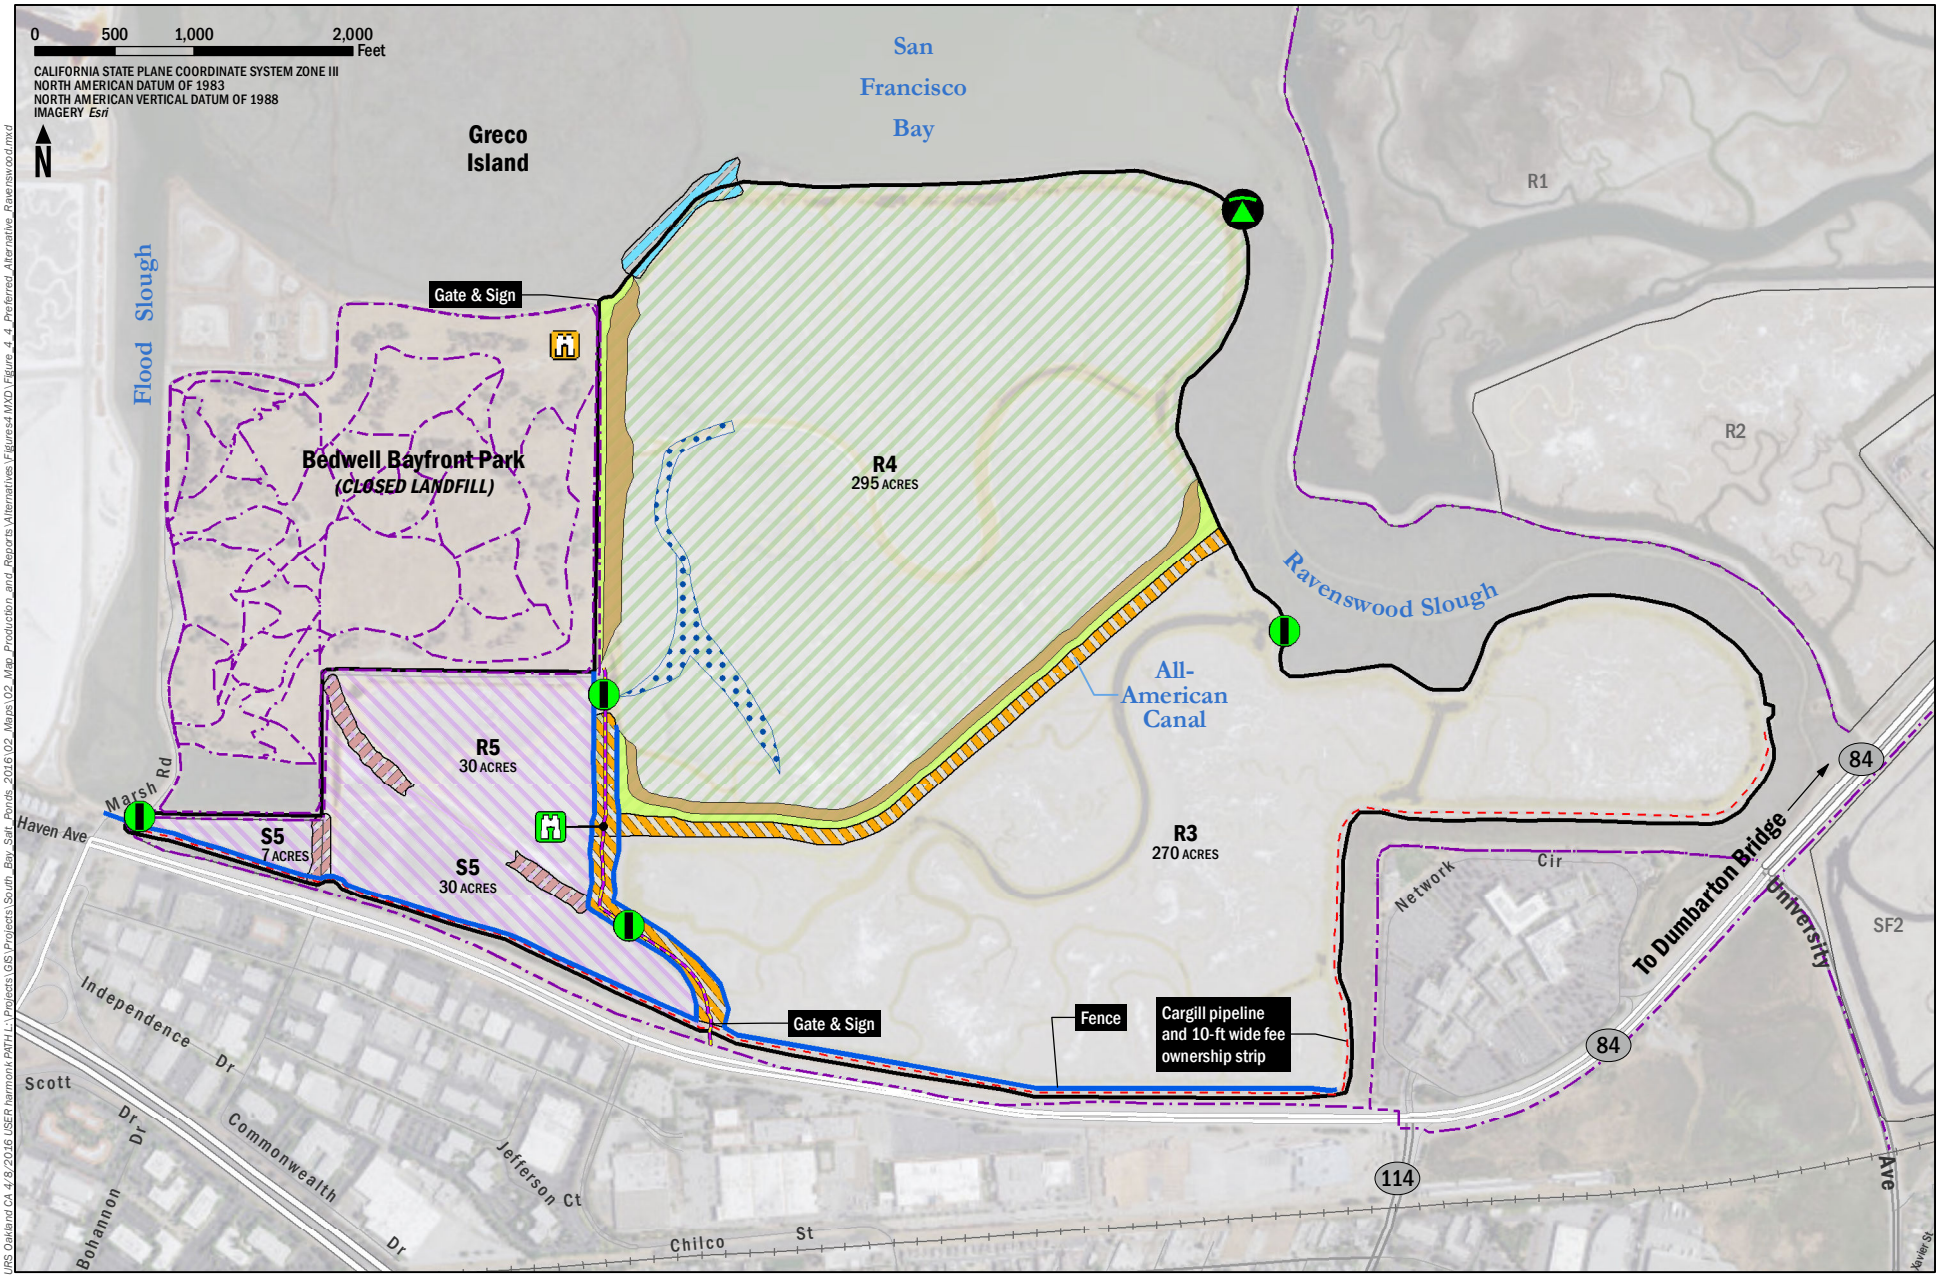

LEGEND

- Proposed breach
- Proposed water control structure
- Viewing platform
- Existing viewing platform
- Railroad
- Existing trail
- Phase 2 trail
- Cargill pipeline
- Fence
- Lowered levee
- Improved levee
- Removed levee
- Pilot_channel
- Tidal marsh
- Managed pond
- Pond boundary
- Transition Zone Habitat
  - High marsh habitat
  - Intertidal habitat

*Pending property rights/easements

AECOM

South Bay Salt Pond Restoration Project

Figure ES-20

Preferred Alternative Ravenswood Ponds